Scale Bar 1:50



Section A–A



Section E–E

Section F–F

SCHEDULE OF EXTERNAL MATERIALS
(Access Platform/ steps)

Walls :– Plinth walls to be white painted smooth render, to match existing

Balustrade :– To be black painted metal to match that of adjacent balustrading to steps leading to cellar


Steps/ Landing surface :– Horizontal surfaces to be self draining timber decking, covered with slip resistant finish.

Vertical rise scissor lift :– By Terry Lifts or similar approved, exposed finishes to match that of adjacent balustrading

RECEIVED 11·8·2010
APPLN NO.
WB/ 10 / 0456/LBC
REVISED PLAN
T.P. OFFICE COPY
WORTHING BOROUGH COUNCIL
– 6 SEP 2010
CONSENT GRANTED




Section D–D

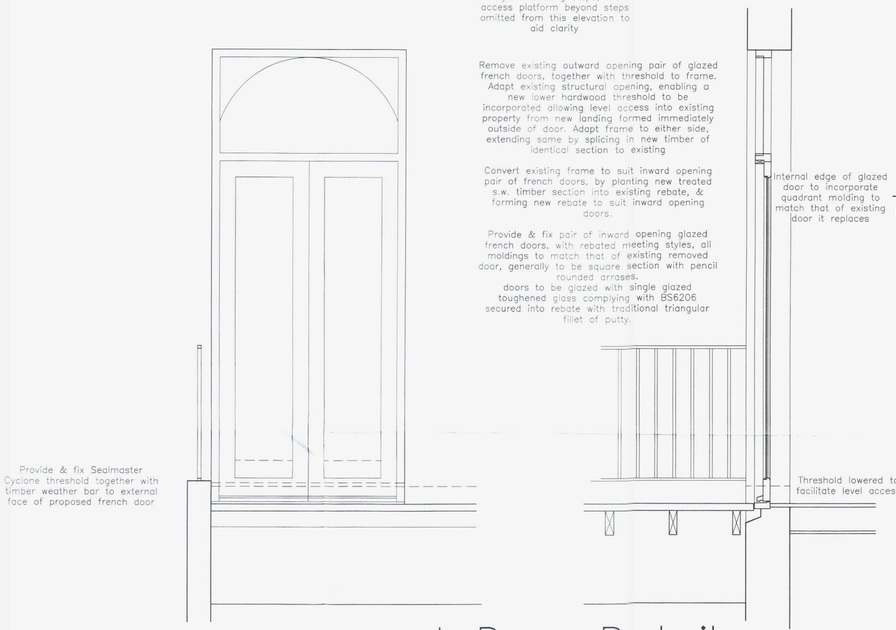

* Door Detail

Scale 1 : 20

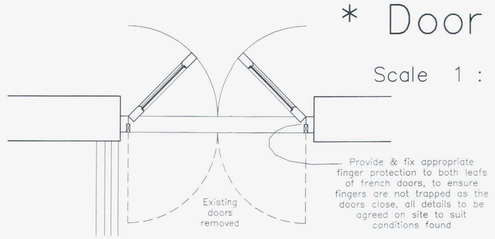

Rev.	Description	Date
D	General revisions	06/08/10
C	General revisions	05/08/10
B	Scissor Lift incorporated	18/07/10
A	Drawing completed for Planning/ Listed Buildings Consent submission	25/05/10

The Client is advised to ascertain and comply with his duties under the C.D.M. Regs 2007, and his obligations under the Party Wall etc. Act 1996 and Disability Discrimination Act 1995, where applicable.
Contractors must verify all dimensions on site before commencing any work.
The copyright of this drawing is reserved.
The drawing must not be disclosed without authority.
The drawings and drawing notes do not purport to cover each and every item required to complete the project, the notes are not a specification of works, the contractor is advised to verify the full extent of the works with the client.
This drawing to be read in conjunction with Designers Risk Assessment.

Project
54 Richmond Road
Worthing
W. Sx.
BN11 1PS

Sections As proposed

Client
Reflections

Drawing no. 2381–03 | D

Scale 1 : 50 | Date Feb. 2010

KG DESIGNS
CHARTERED BUILDING SURVEYORS
ARCHITECTURAL DESIGN CONSULTANTS
129 Tarring Road, Worthing,
West Sussex. BN11 4HE
TEL : 01903 217313
E–MAIL : kgd@kgdesigns.com