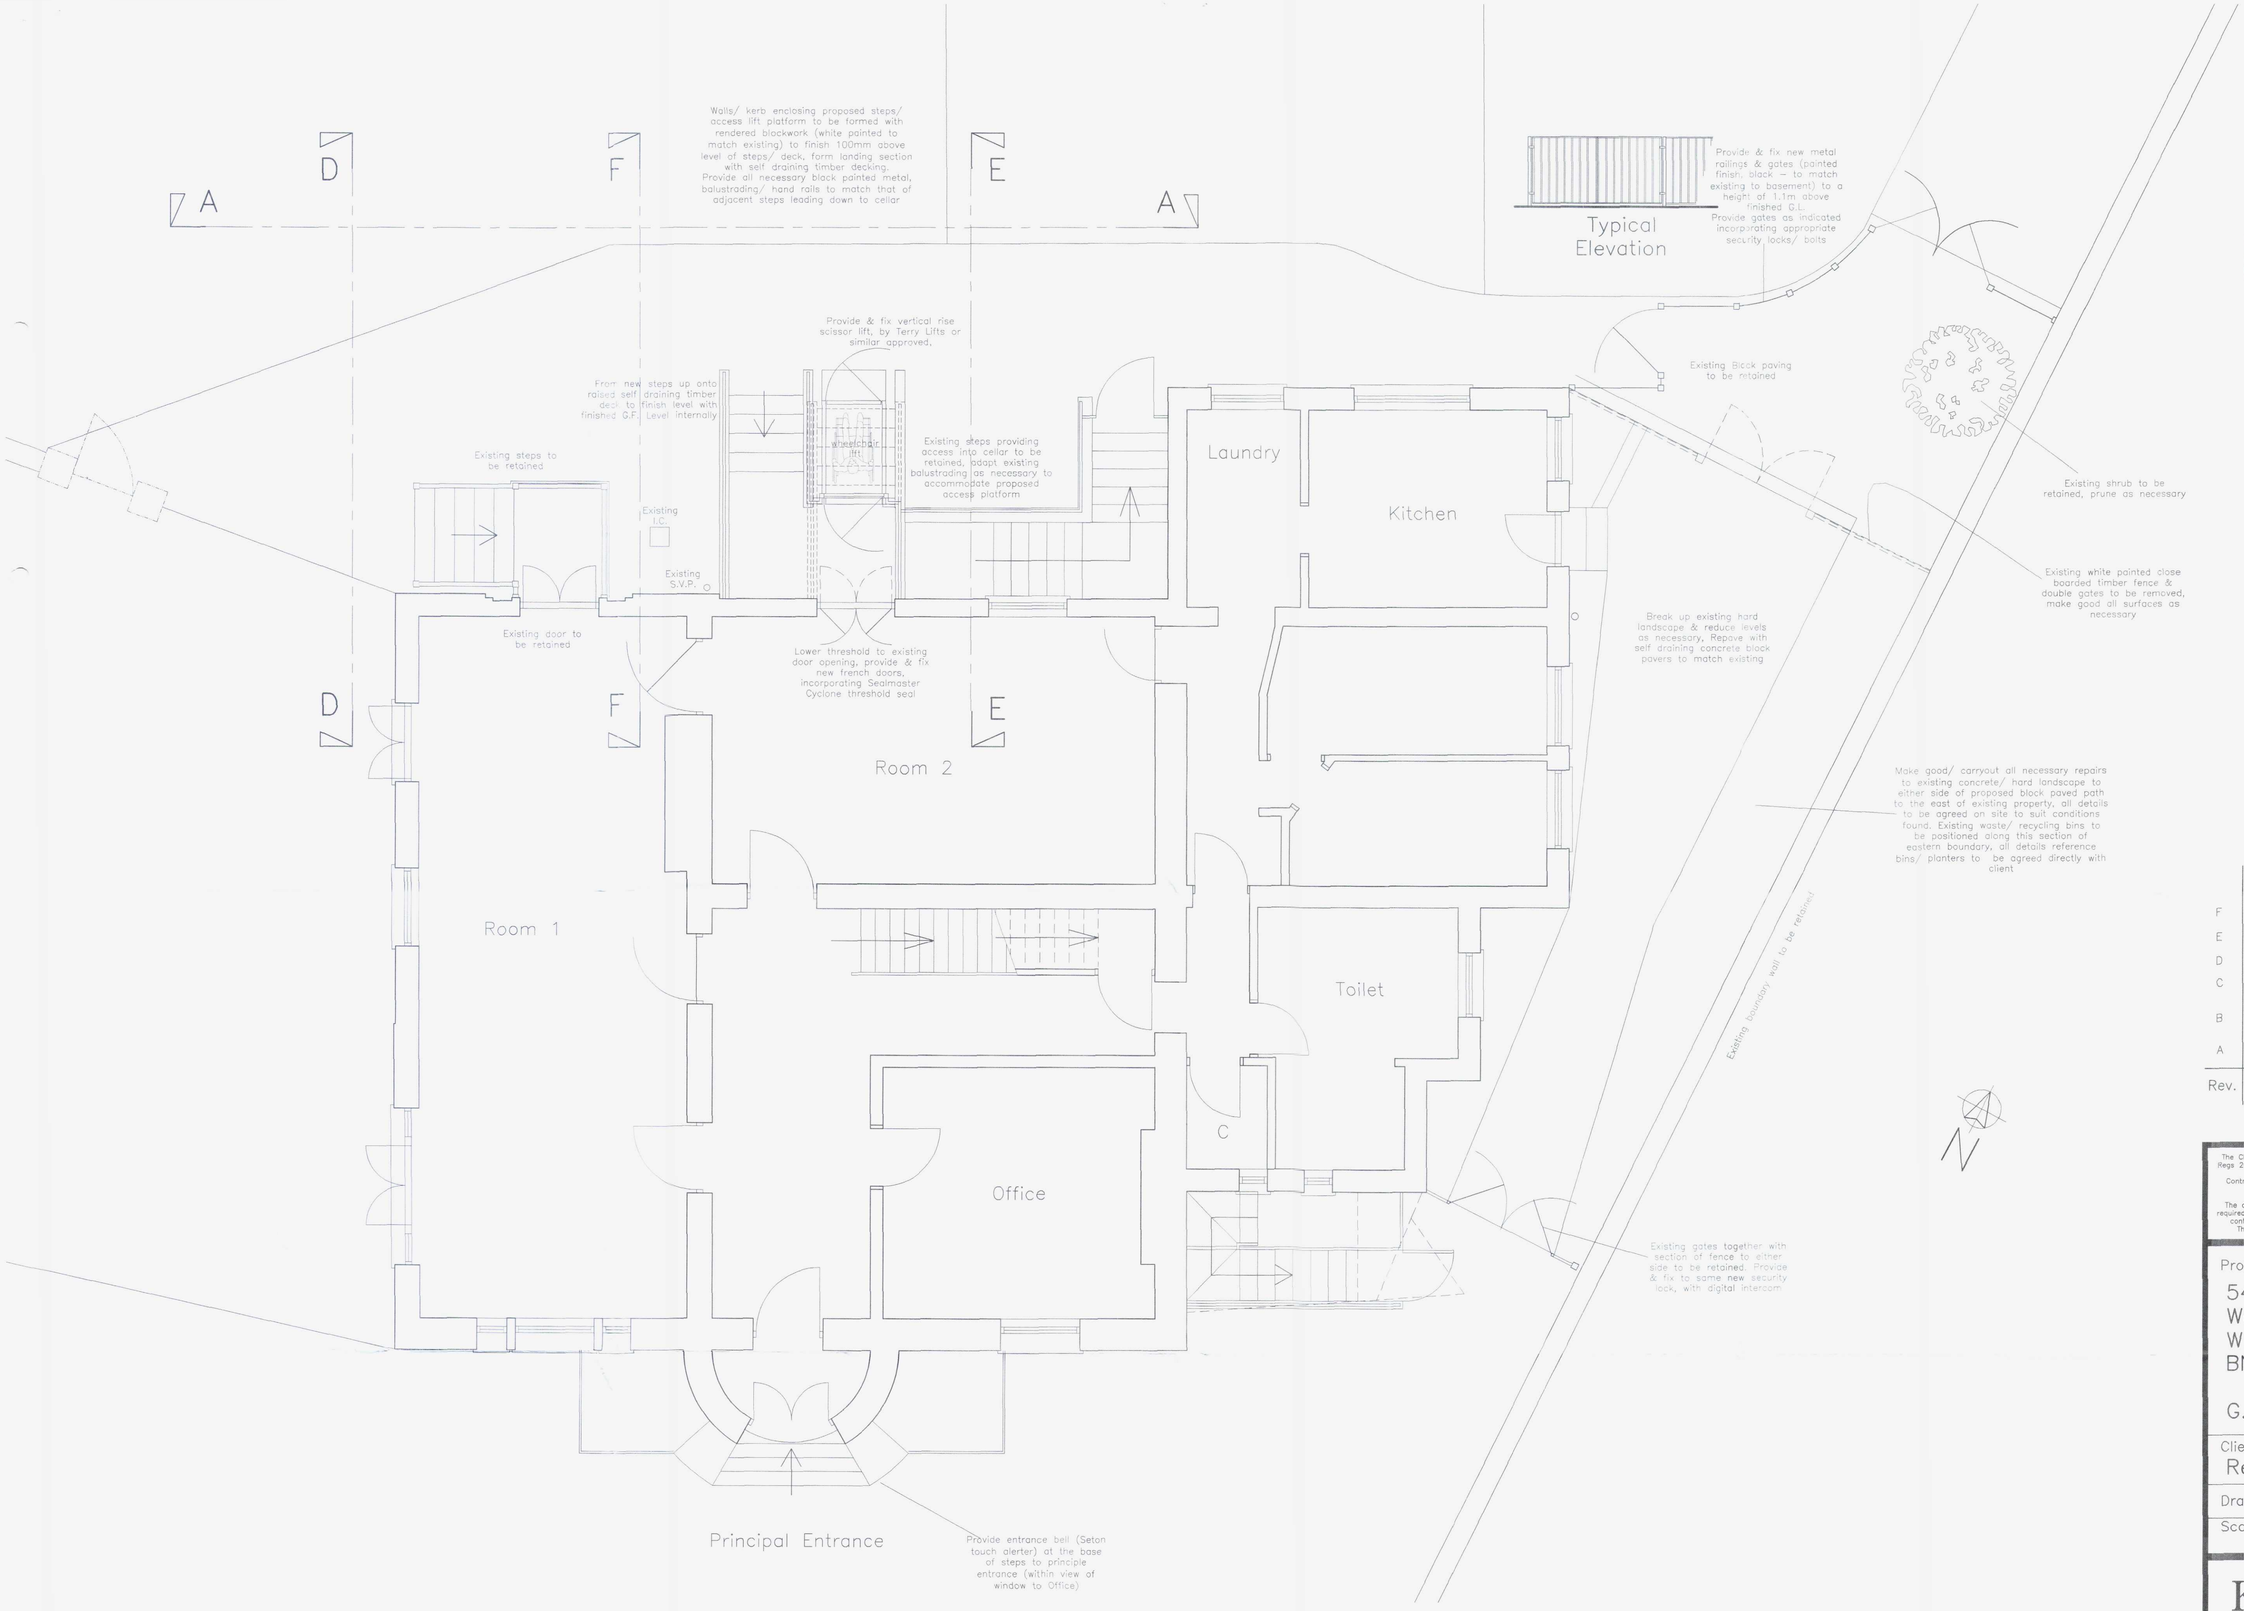


RECEIVED 11.8.2010
PLANNING
WB/ 10 / 0456/LBC

REVISED PLAN

LBC OFFICE COPY

WORTHING BOROUGH COUNCIL
- 3 SEP 2010
CONSENT GRANTED
SUBJECT TO CONDITIONS

Rev.	Description	Date
F	General revisions	05/08/10
E	General revisions	05/08/10
D	Scissor Lift incorporated	18/07/10
C	Drawing completed for Planning/ Listed Buildings Consent submission	24/05/10
B	Drawing finalised for discussion purposes	20/05/10
A	For initial approval	19/03/10

The Client is advised to ascertain and comply with his duties under the C.D.M. Regs 2007, and his obligations under the Party Wall etc. Act 1996 and Disability Discrimination Act 1995, where applicable.
Contractors must verify all dimensions on site before commencing any work.
The copyright of this drawing is reserved.
The drawing must not be disclosed without authority
The drawings and drawing notes do not purport to cover each and every item required to complete the project, the notes are not a specification of works, the contractor is advised to verify the full extent of the works with the client.
This drawing to be read in conjunction with Designers Risk Assessment

Project
54 Richmond Road
Worthing
W. Sx.
BN11 1PS

G.F. Plan As proposed

Client
Reflections

Drawing no. 2381–02 | F

Scale 1 : 50 | Date Feb. 2010

KG DESIGNS
CHARTERED BUILDING SURVEYORS
ARCHITECTURAL DESIGN CONSULTANTS
129 Tarring Road, Worthing,
West Sussex. BN11 4HE
TEL : 01903 217313
E–MAIL : kgd@kgdesigns.com