
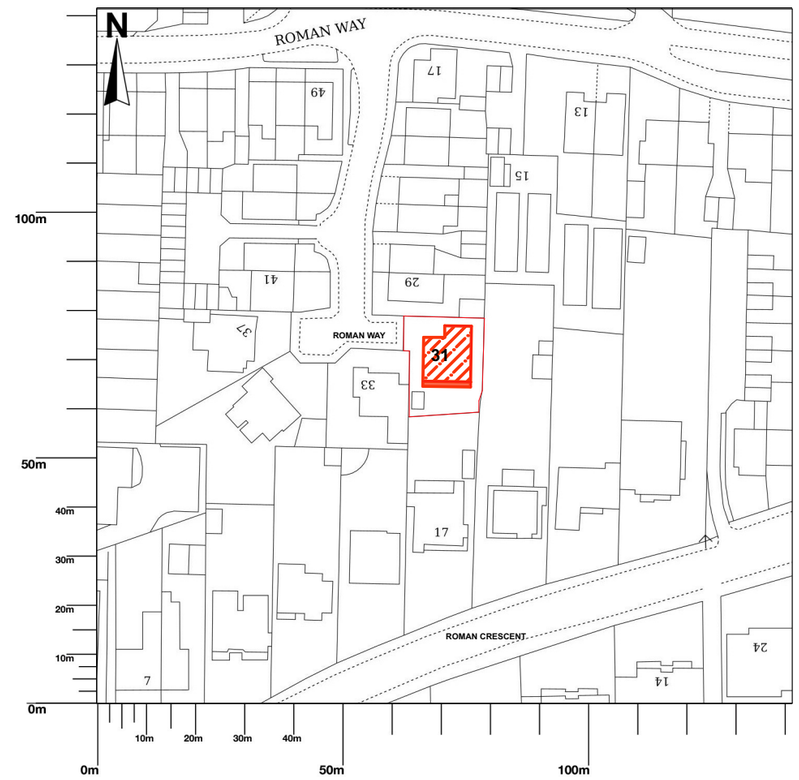


Scale 1:1250

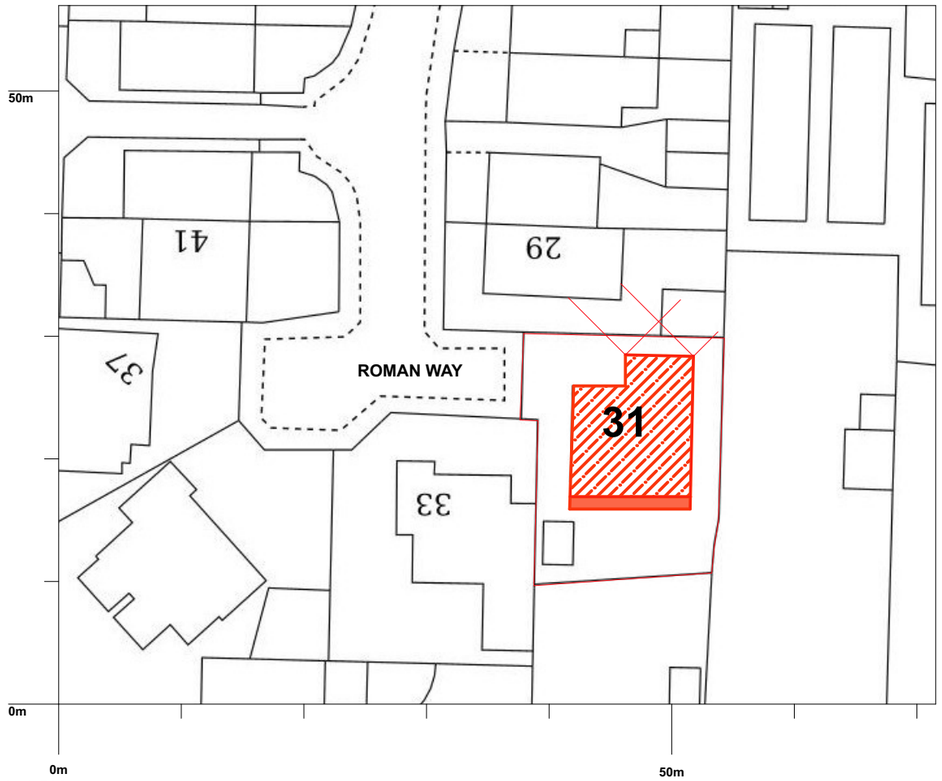

Scale 1:500

01	LOCATION AND SITE PLAN

BAVIAN DESIGN

WWW.BAVIANDESIGN.COM
© 2024 Bavian Design Ltd. All rights reserved. Designs remain under exclusive ownership of Bavian Design Ltd. and cannot be replicated, utilised in any way for any purpose without prior written consent from Bavian Design Ltd.

DRAWN BY: MR SAM TAYLOR DATE: 12/03/2024

A: 40 BOND ST. BRIGHTON&HOVE BN1 1RD UK
E: SAM@BAVIANDESIGN.COM
T: 07961 363784

SITE ADDRESS

31 ROMAN WAY SOUTHWICK BRIGHTON EAST SUSSEX BN42 4TN UK

DRAWING NAME:

LOCATION AND SITE PLAN

DRAWING SCALE:

DRAWING STATUS
PLANNING

LAYOUT ID:
0000.1

REVISION:
Rev: 1.2