

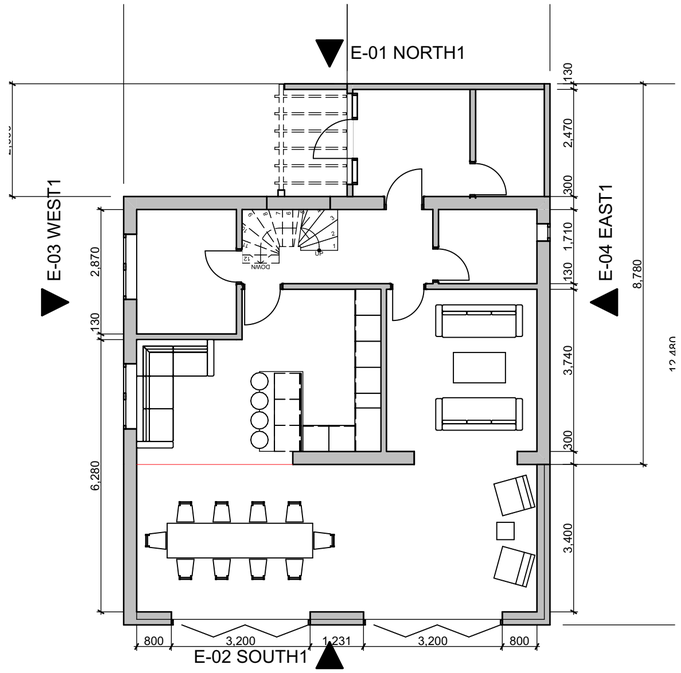


0. GF-PROPOSED 1:100

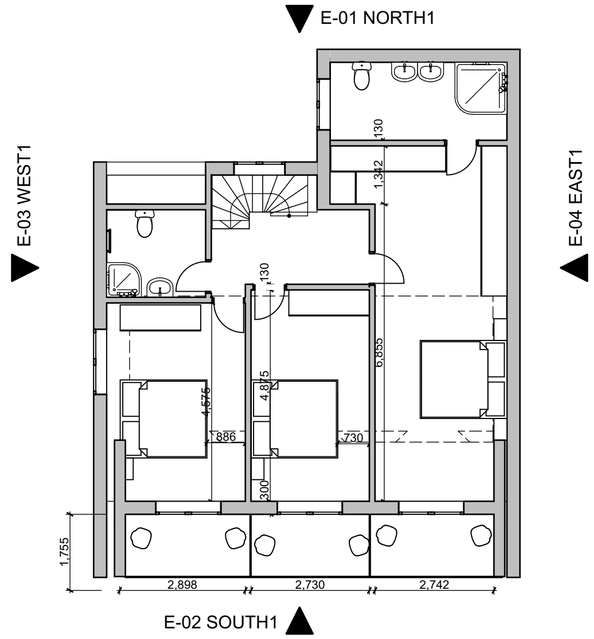


1. FF PROPOSED 1:100

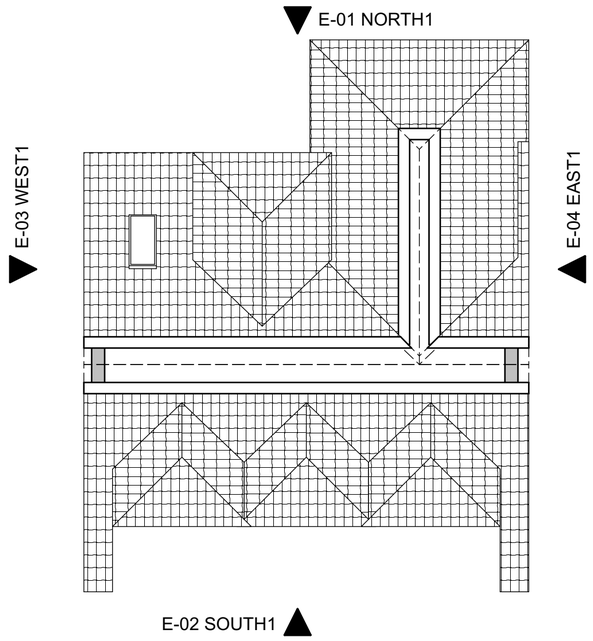


2. 2. ROOF PROPOSED 1:100



8 Generic Perspective (2) 1:277.78

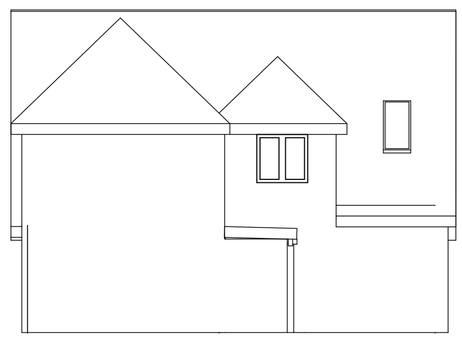


4 E-01 NORTH1 ELEVATION PROPOSED 1:100

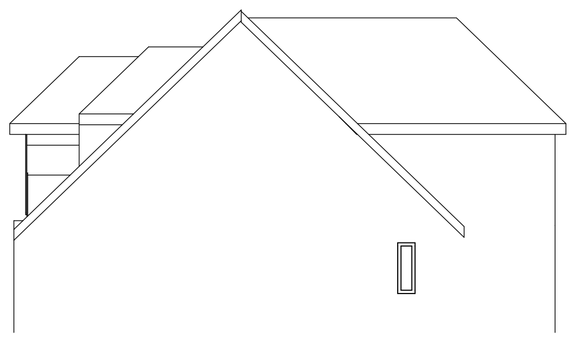


6 E-04 EAST1 ELEVATION PROPOSED 1:100




9 Generic Perspective (3) 1:250

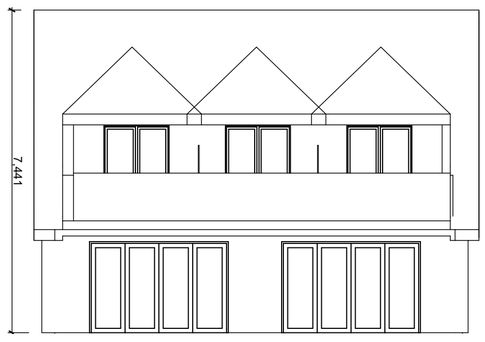

5 E-02 SOUTH1 ELEVATION PROPOSED 1:100

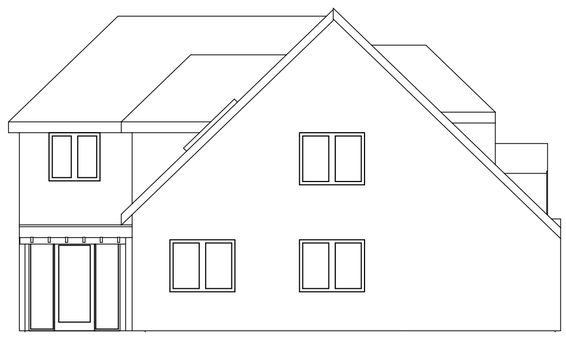

7 E-03 WEST1 ELEVATION PROPOSED 1:100

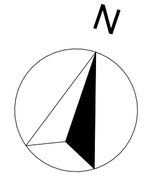

BAVIAN DESIGN

WWW.BAVIANDESIGN.COM

© 2024 Bavian Design Ltd. All rights reserved. Designs remain under exclusive ownership of Bavian Design Ltd. and cannot be replicated, utilised in any way for any purpose without prior written consent from Bavian Design Ltd.

DRAWN BY: MR SAM TAYLOR DATE: 12/03/2024

A: 40 BOND ST. BRIGHTON&HOVE BN1 1RD UK
E: SAM@BAVIANDESIGN.COM
T: 07961 363784

SITE ADDRESS

31 ROMAN WAY SOUTHWICK BRIGHTON EAST SUSSEX BN42 4TN UK

DRAWING NAME:

GF-PROPOSED, FF PROPOSED, 2. ROOF PROPOSED, E-01 NORTH1 ELEVATION PROPOSED, E-02 SOUTH1 ELEVATION PROPOSED, E-04 EAST1 ELEVATION PROPOSED, E-03 WEST1 ELEVATION PROPOSED, Generic Perspective (2), Generic Perspective (3)

DRAWING SCALE: 1:100, 1:277.78, 1:250

DRAWING STATUS **PLANNING**

LAYOUT ID: 0000.3

REVISION: **v 2**

1 10