# Willett Lodge Tree Removal

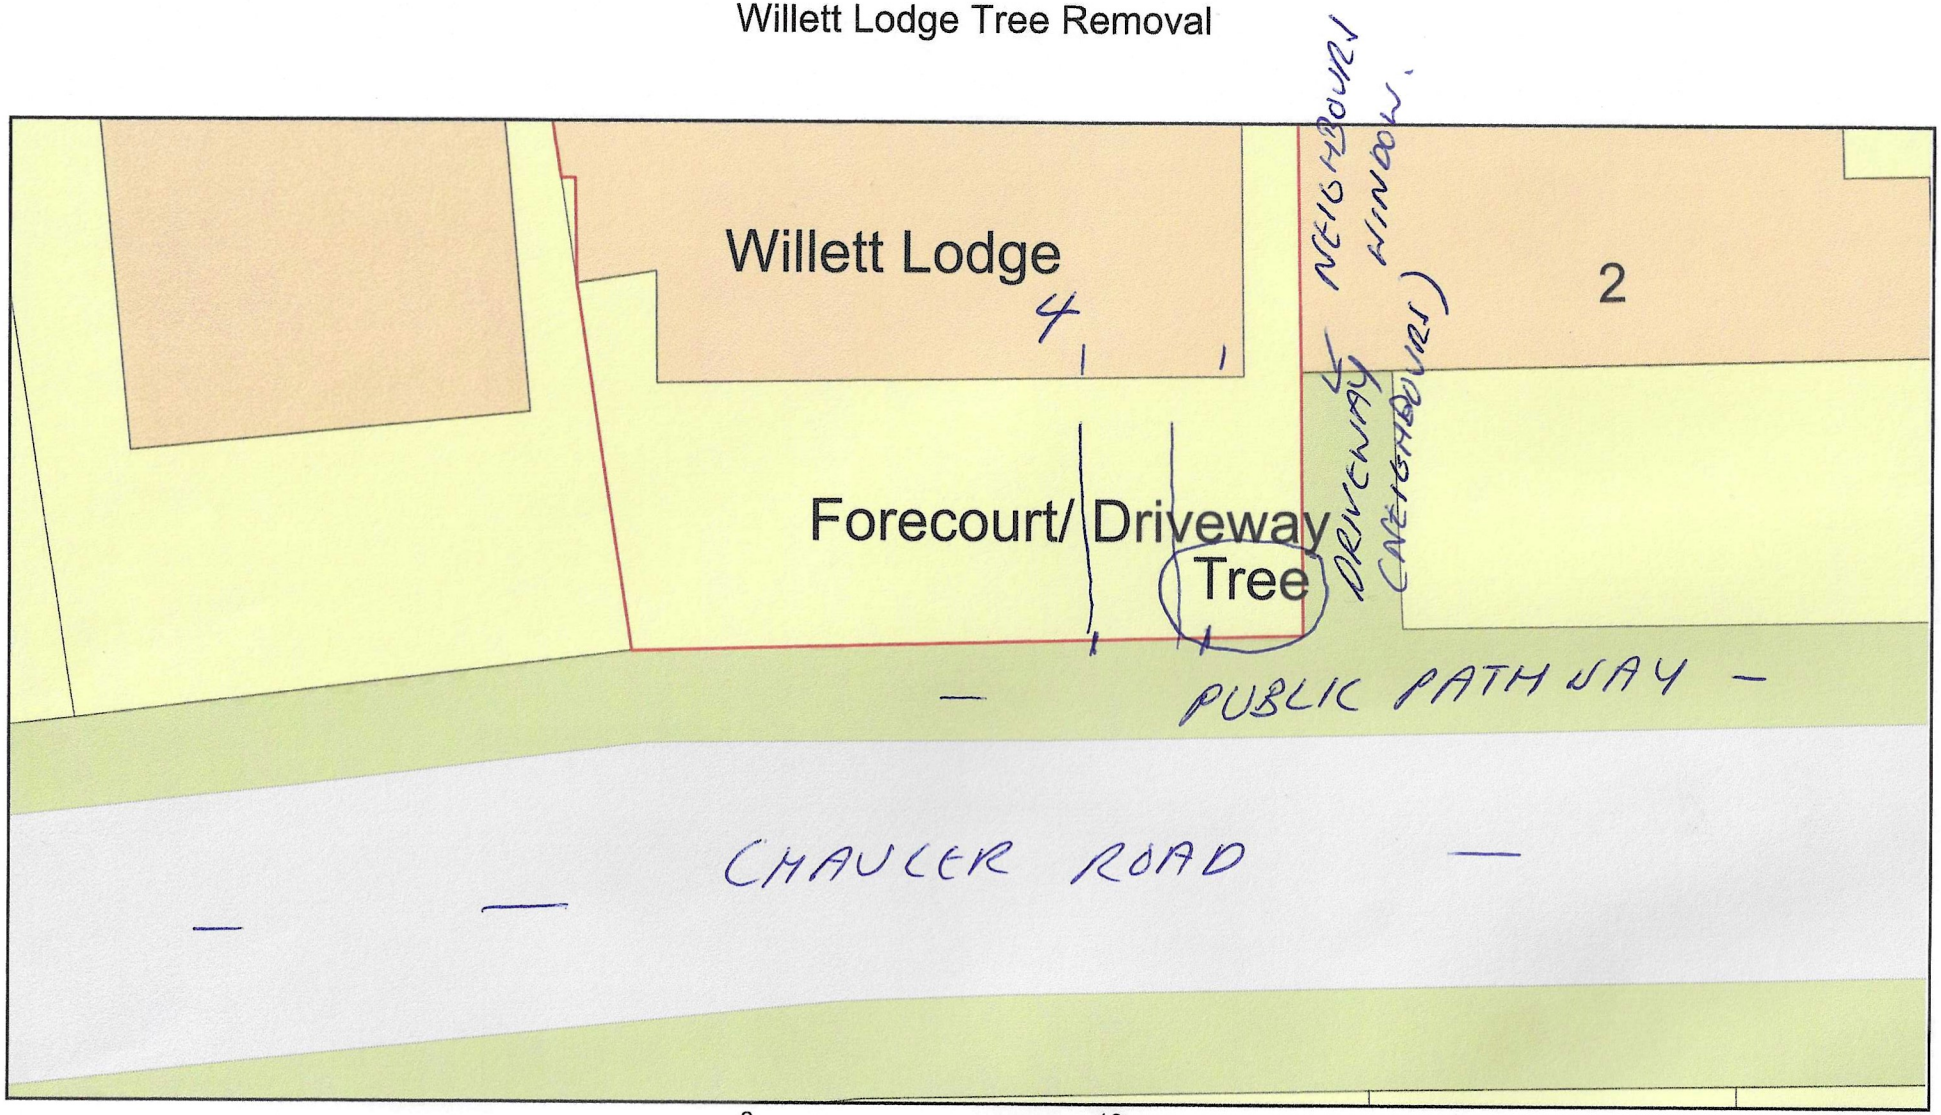


ReQuestaPlan

Plan Produced for: Willett Lodge

Date Produced: 18 Sep 2024

Plan Reference Number: TQRQM24262134901323

Scale: 1:200 @ A4

© Crown copyright and database rights 2023 OS 100042766