
ADUR & WORTHING
PLANNING SERVICES
PLAN | AWDM/ 0588/15
DATE VALID | 22 APR 2015

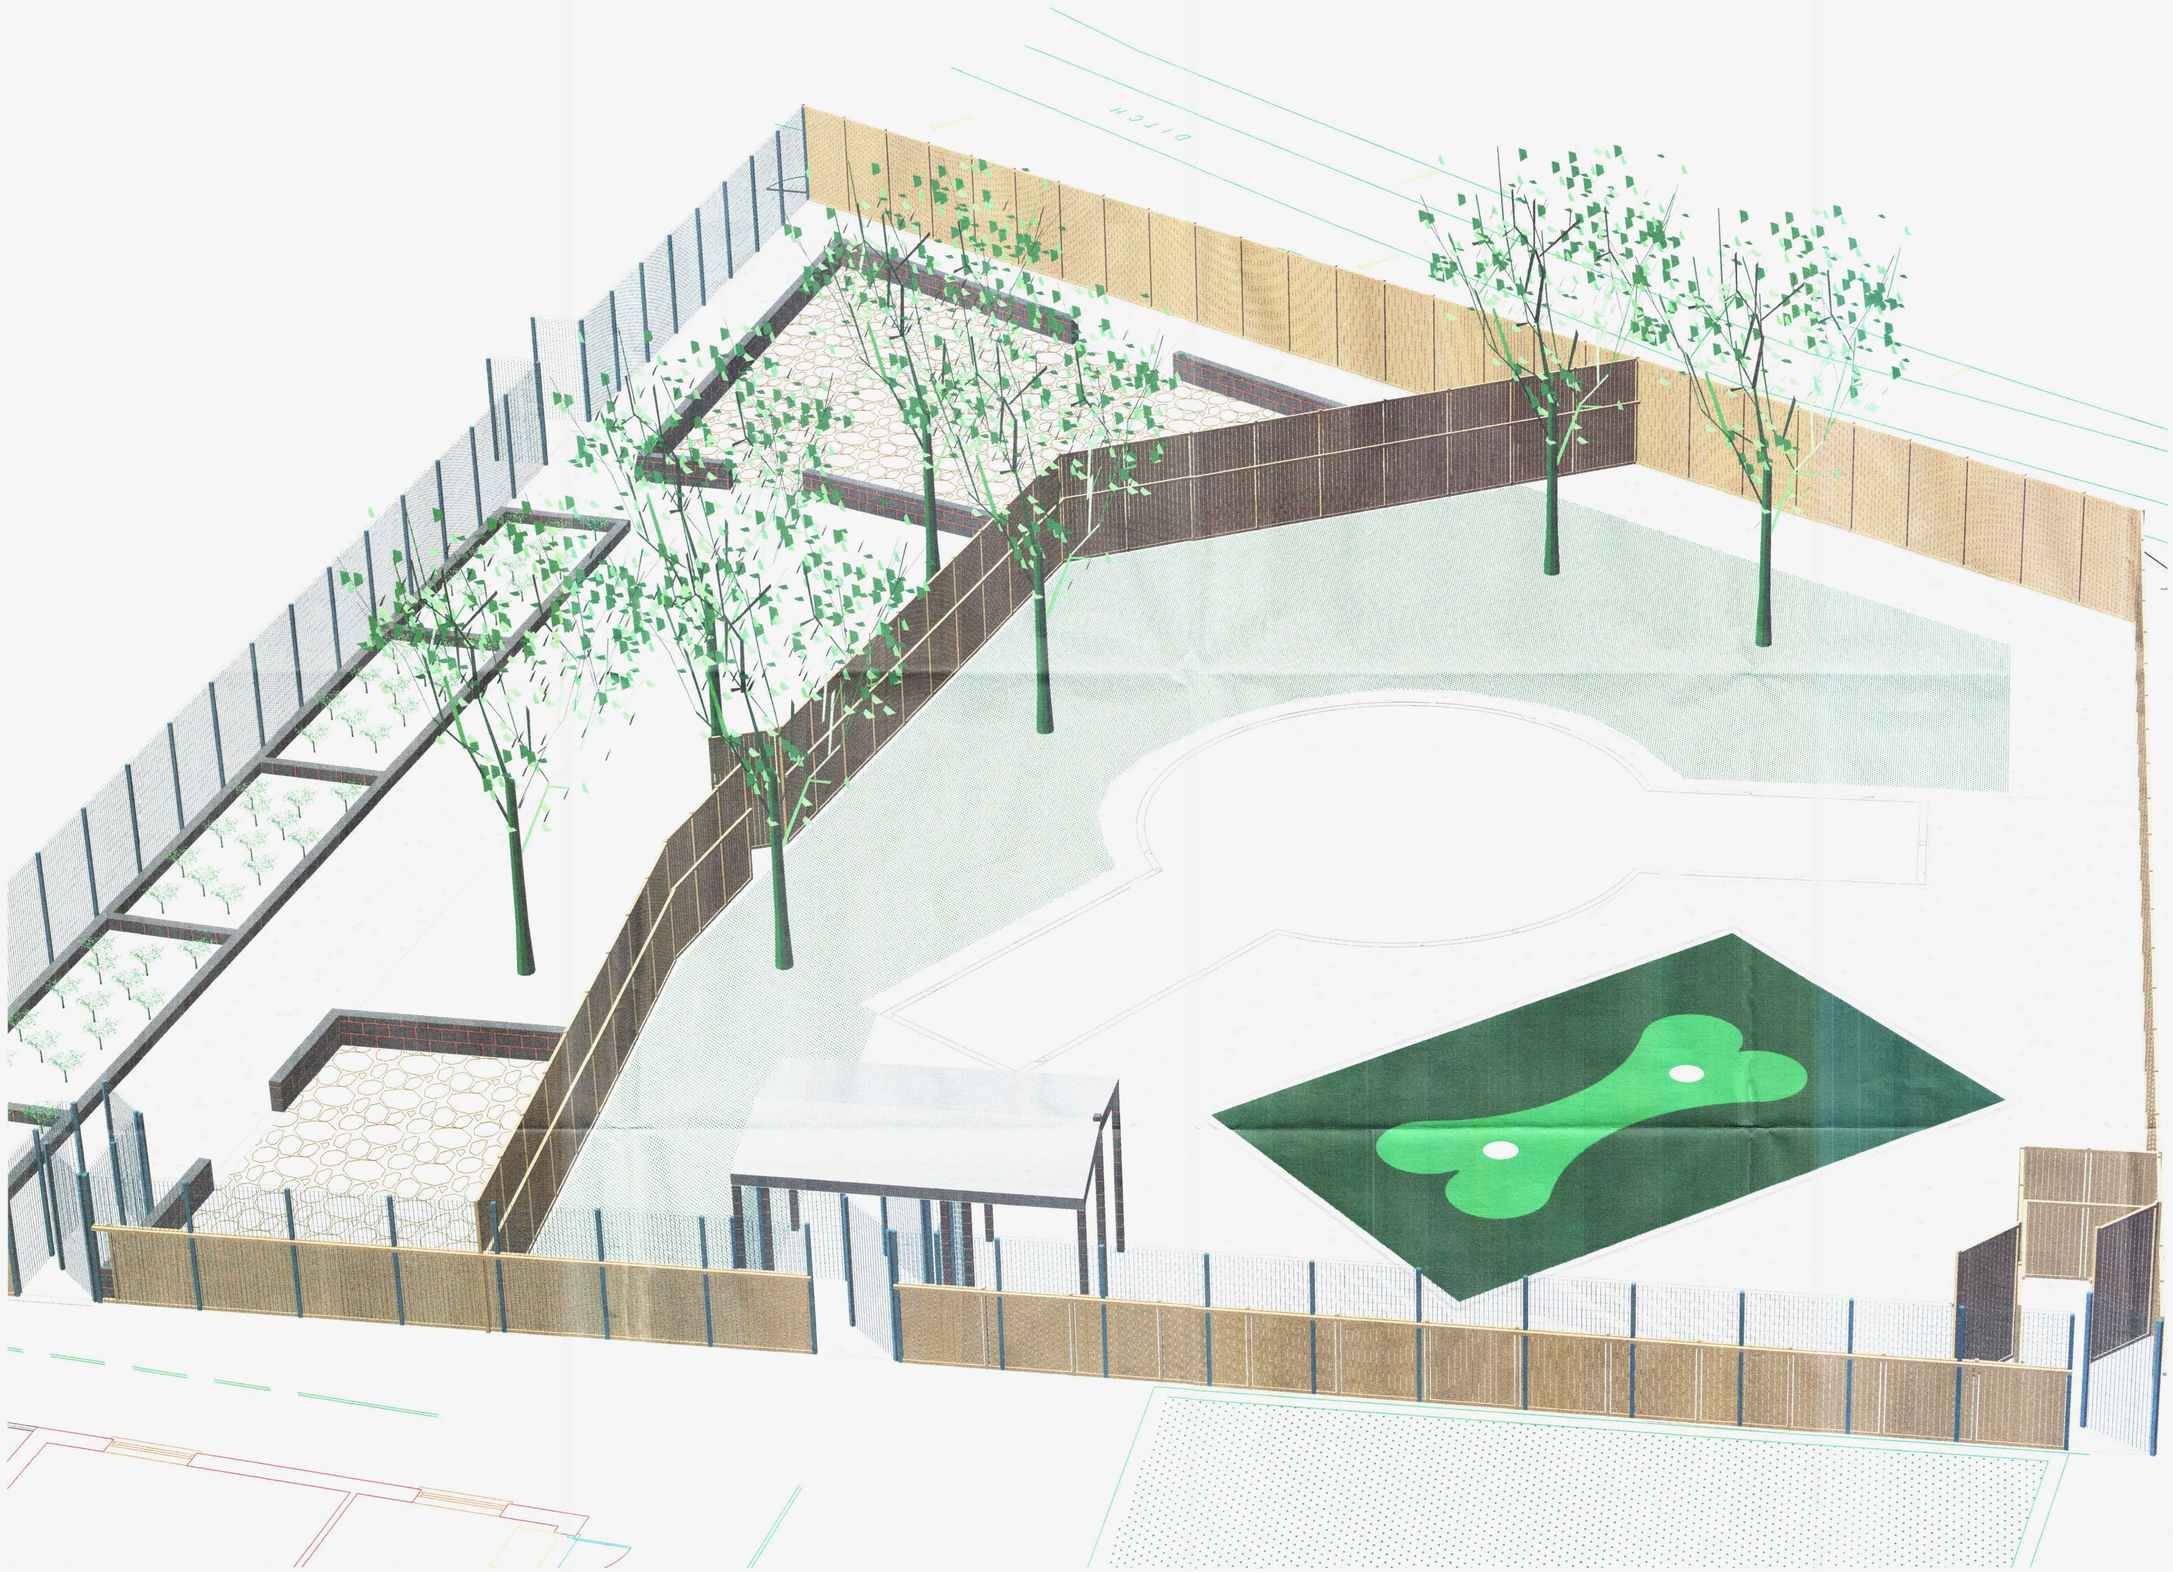

DogsTrust

Dogs Trust Property Dept
17 Wakley Street
London
EC1V 7RQ
T: 020 7833 7691
F: 020 7833 3023
E:paul.wass@dogstrust.org.uk

Project Title
Shoreham Exercise Area

Drawing Title
Exercise area with water feature 3d

Date	Scale	Drawn By
11/04/15	1:50	PW

1 Rev A