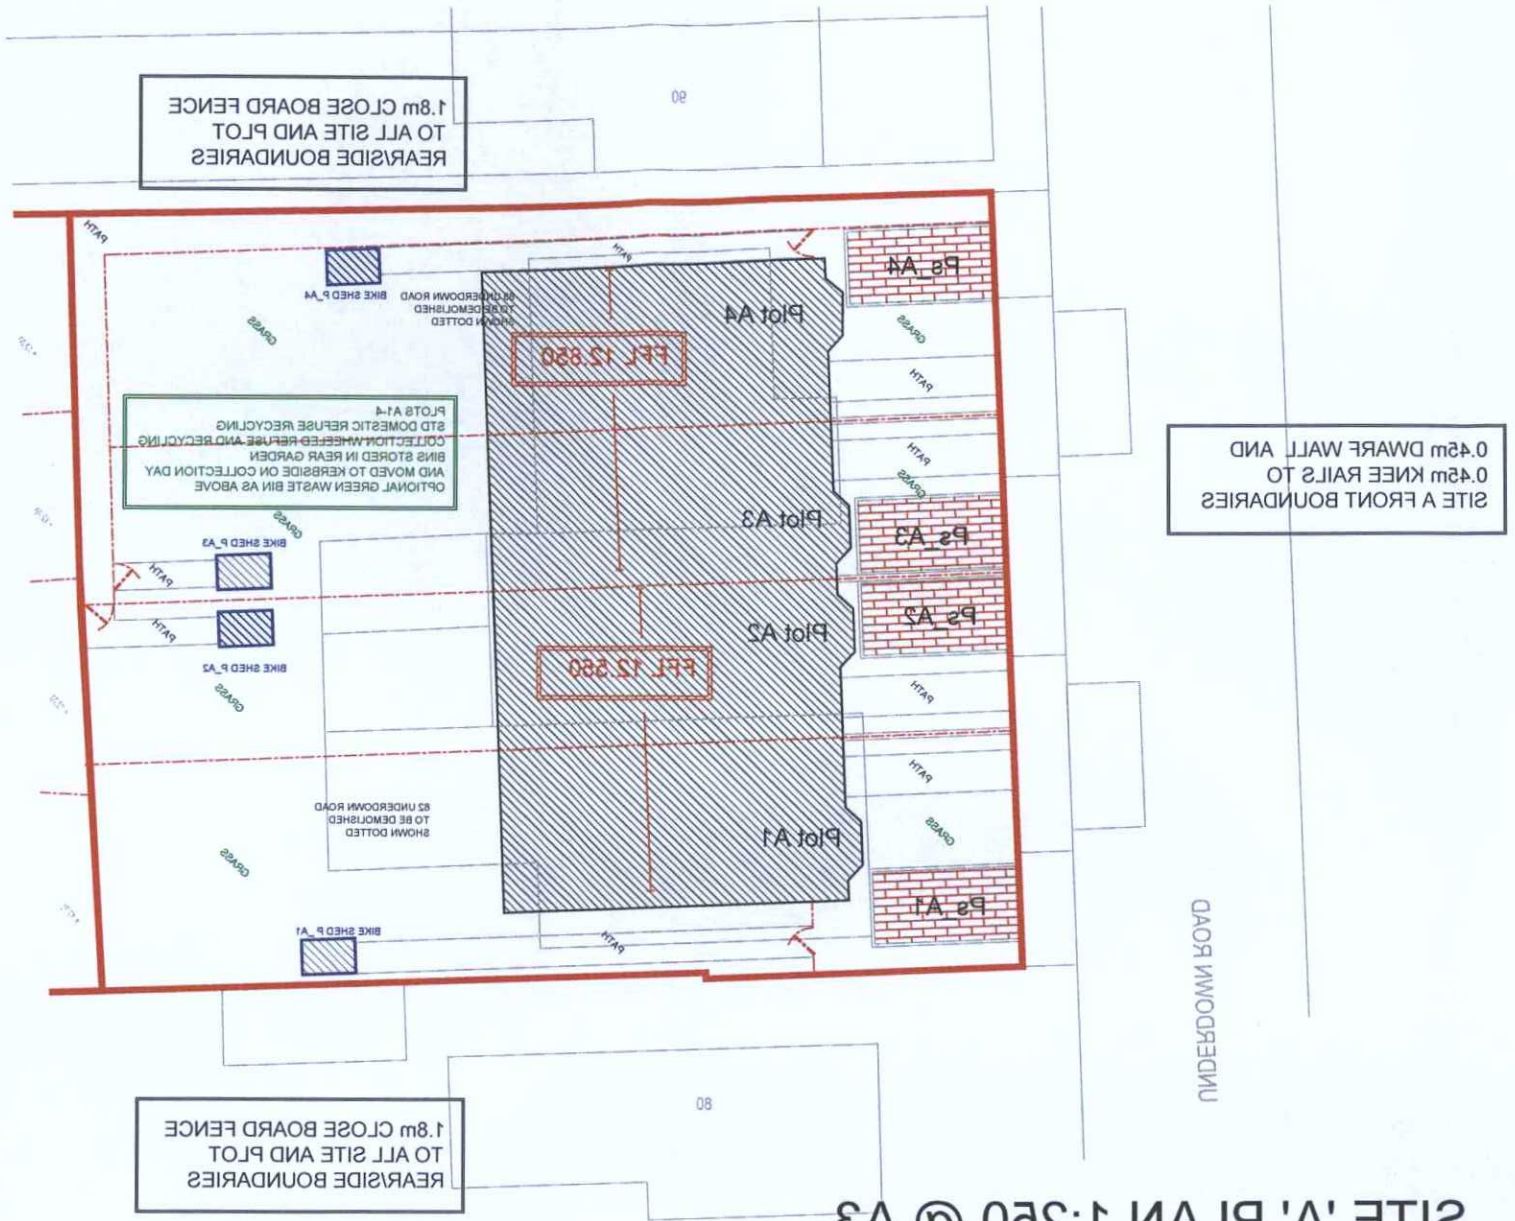

0.45m DWARF WALL AND
0.45m KNEE RAILS TO
SITE A FRONT BOUNDARIES

SITE 'A' PLAN 1:250 @ A3

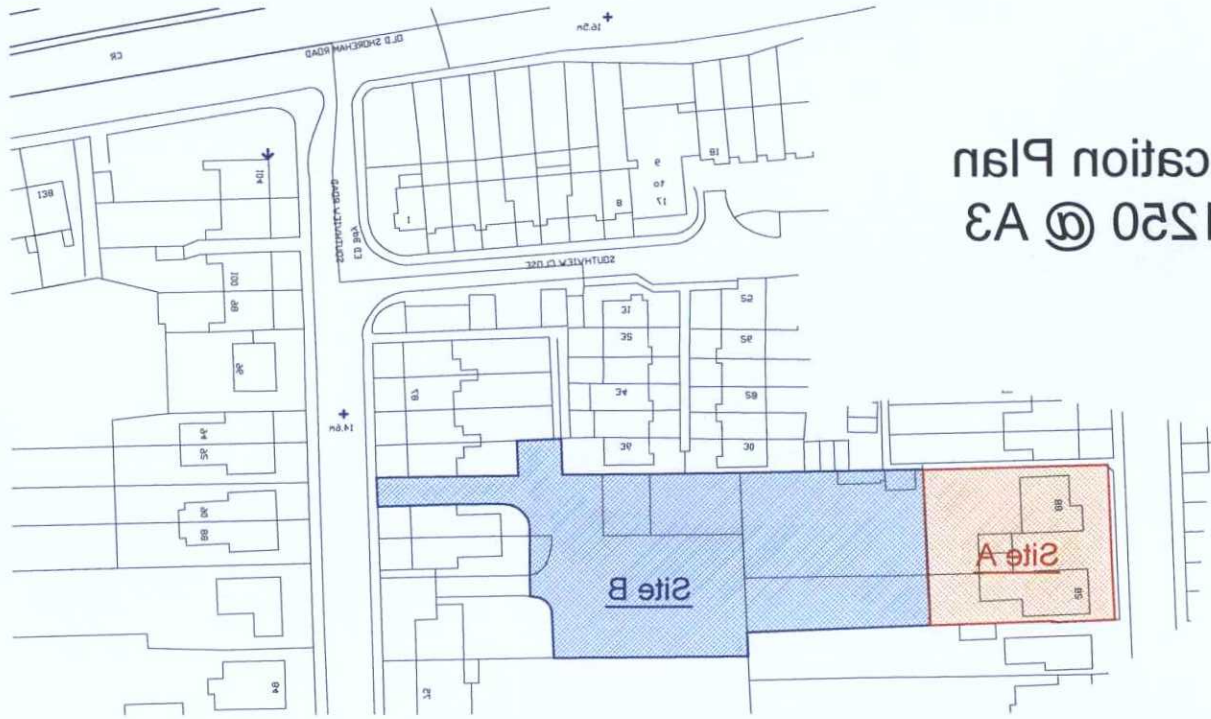

Location Plan
1:1250 @ A3

Planning Conditions
3 Parking Spaces\cycle storage
5 Finished floor levels
6 Boundary Treatments_Soft Planting
7 Refuse Arrangements

Planning Conditions
AWDM\0334\13
Site A

Scale - as shown @ A3

Date - Oct 2013
Issue - Planning
Drawing No.
12038_PC1

Redevelopment
Land at 82-88 Underdown
Road Southwick
Brighton BN42 4HL

Underdown
Developments Ltd

circle 25

architectural design-planning-project management

07984207786 25 St Johns Road Polegate East Sussex BN26 5BN

ADUR & WORTHING PLANNING SERVICES	
PLAN	AWDM\ 0334\13
DATE VALID	- 4 NOV 2013