


Block Plan (1:500) - Flat 5, Ace House, Worthing, BN14 7BU

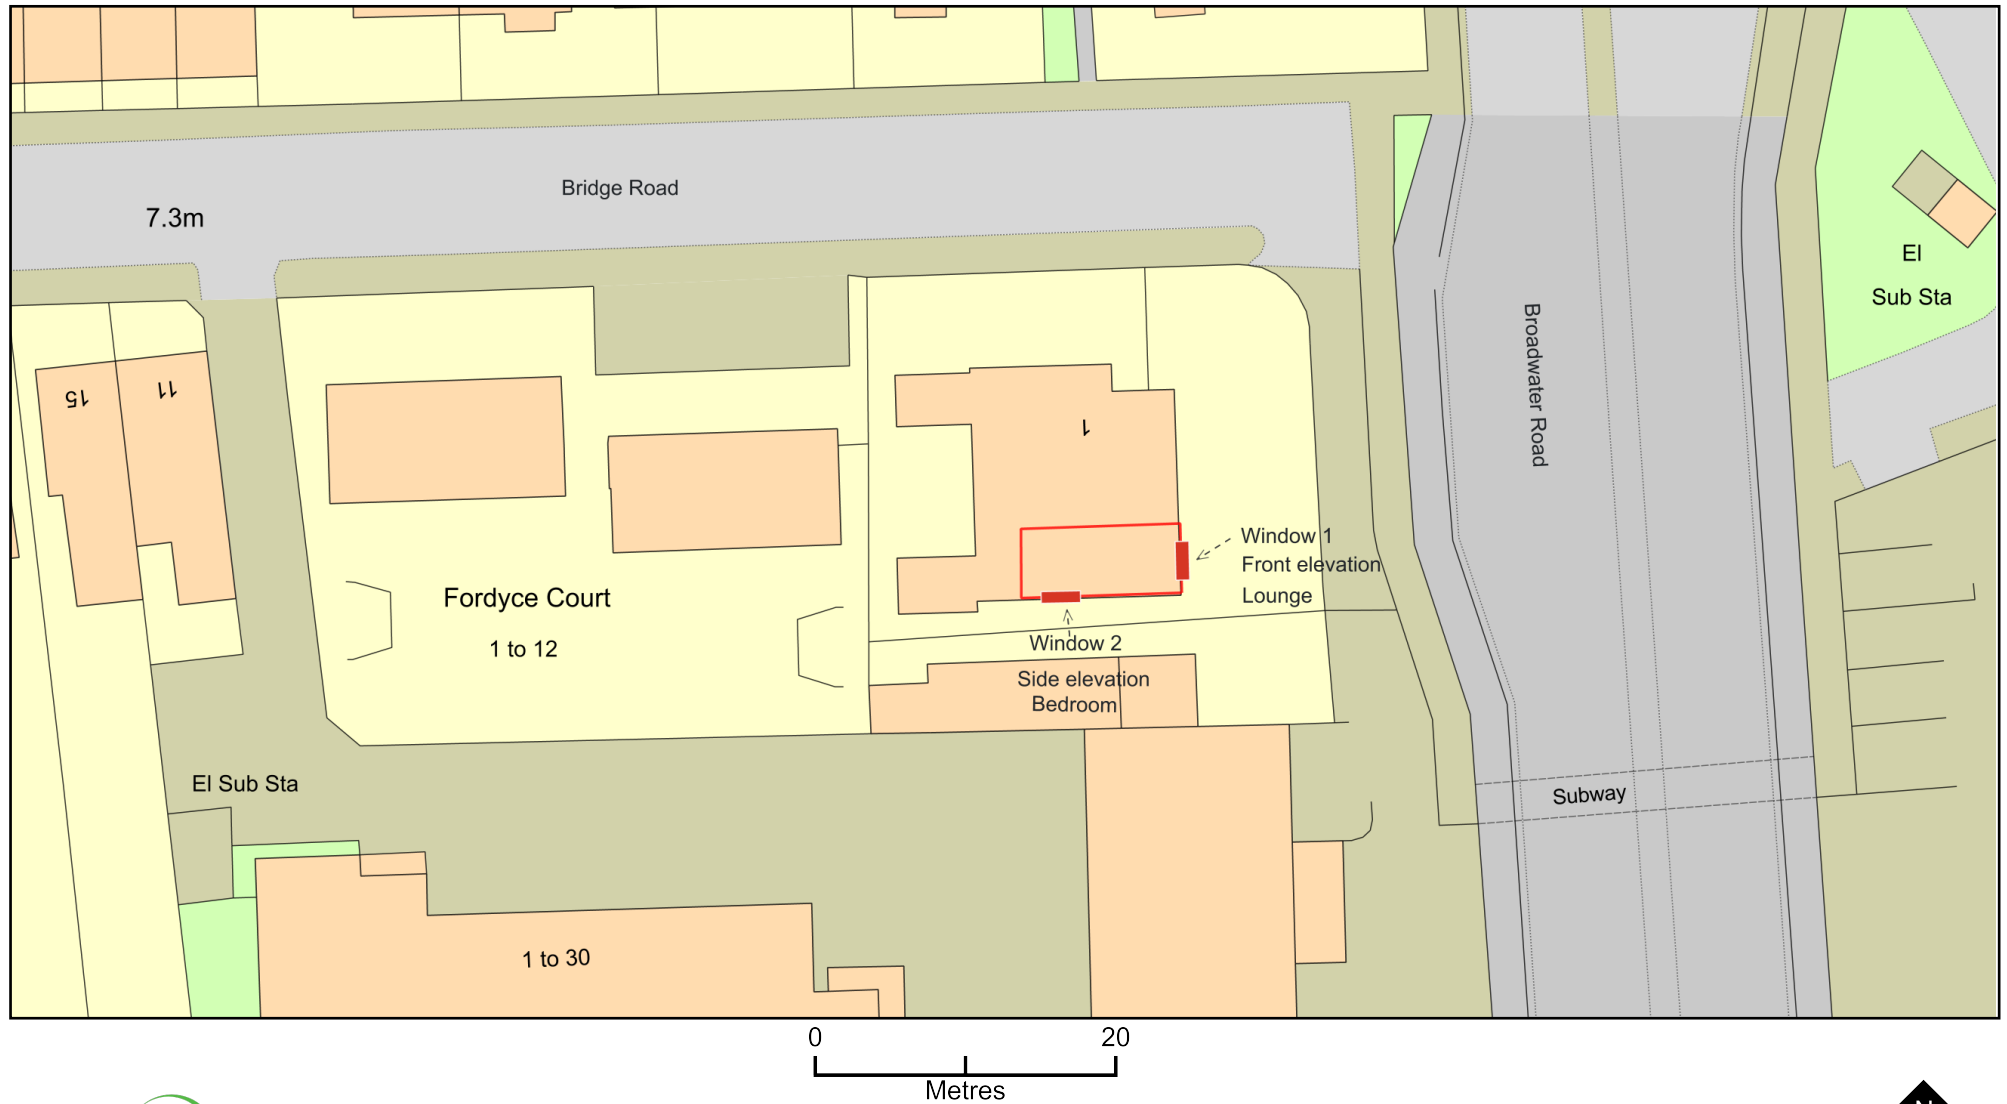

Plan Produced for: Rowanne Davies

Date Produced: 10 Feb 2026

Plan Reference Number: TQRQM26041161027089

Scale: 1:500 @ A4

© Crown copyright and database rights 2025 OS 100042766

