Proposed Elevations

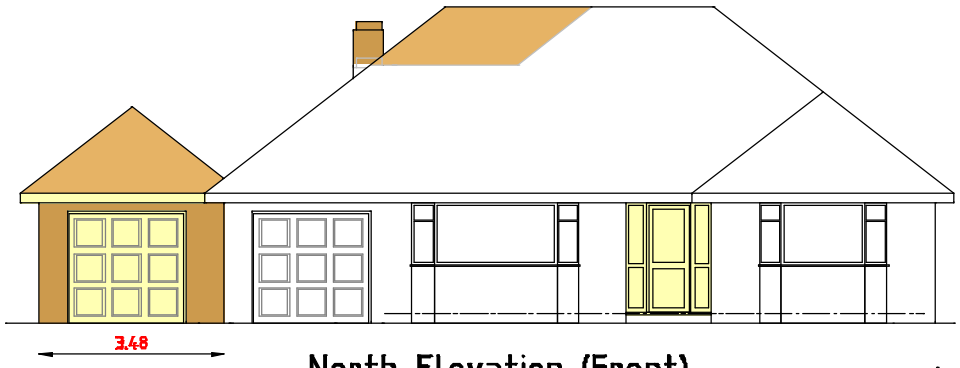

North Elevation (Front)

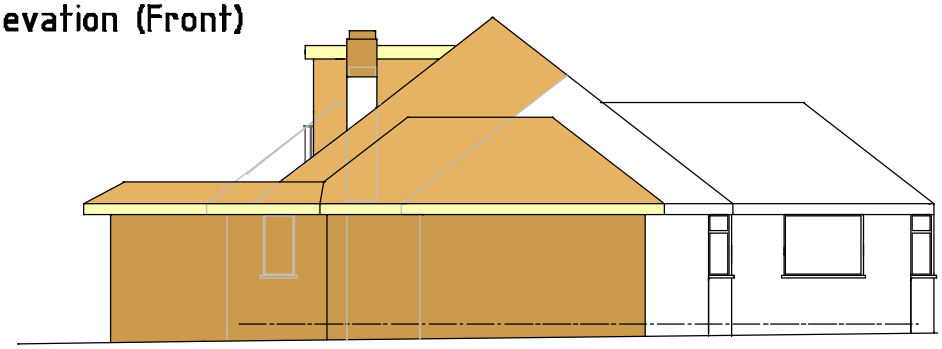

East Elevation (Side)



South Elevation (Rear)

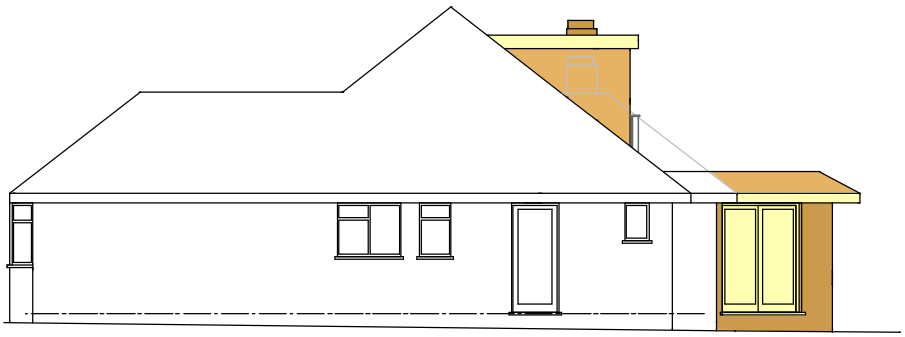

West Elevation (Side)

PROJECT Proposed single storey extension at side and alterations to roof to provide additional accommodation at 95 Hayling Rise, Worthing, BN13 3AQ CLIENT Mr & Mrs I Tully	Scales 1:50, 1:100 1:500, 1:1250 Date Feb 2011 Drawn srb	Revisions A] May 11 Dormer elevations amended B] June 11 Garage roof altered Drawing No 15/11/02 — 1B

Existing Elevations



North Elevation (Front)

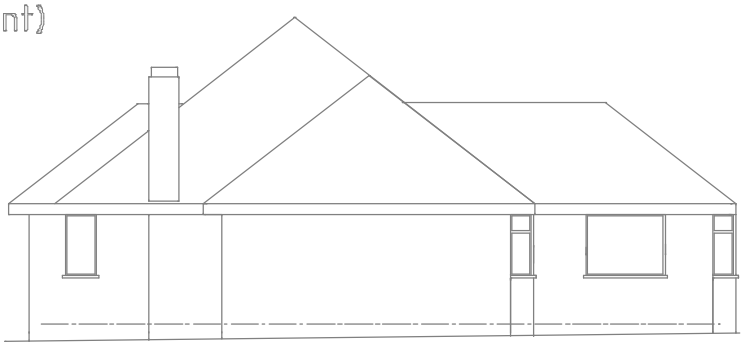

East Elevation (Side)

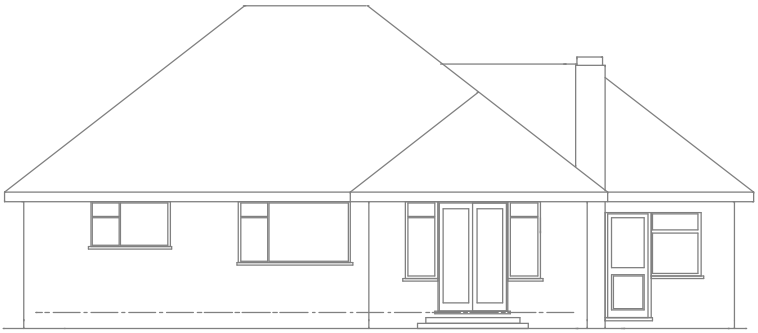

South Elevation (Rear)



West Elevation (Side)

PROJECT Proposed single storey extension at side and alterations to roof to provide additional accommodation at 95 Hayling Rise, Worthing, BN13 3AQ CLIENT Mr & Mrs I Tully	Scales 1:50, 1:100 1:500, 1:1250 Date Feb 2011 Drawn srb	Revisions Drawing No 15/11/02 | 2

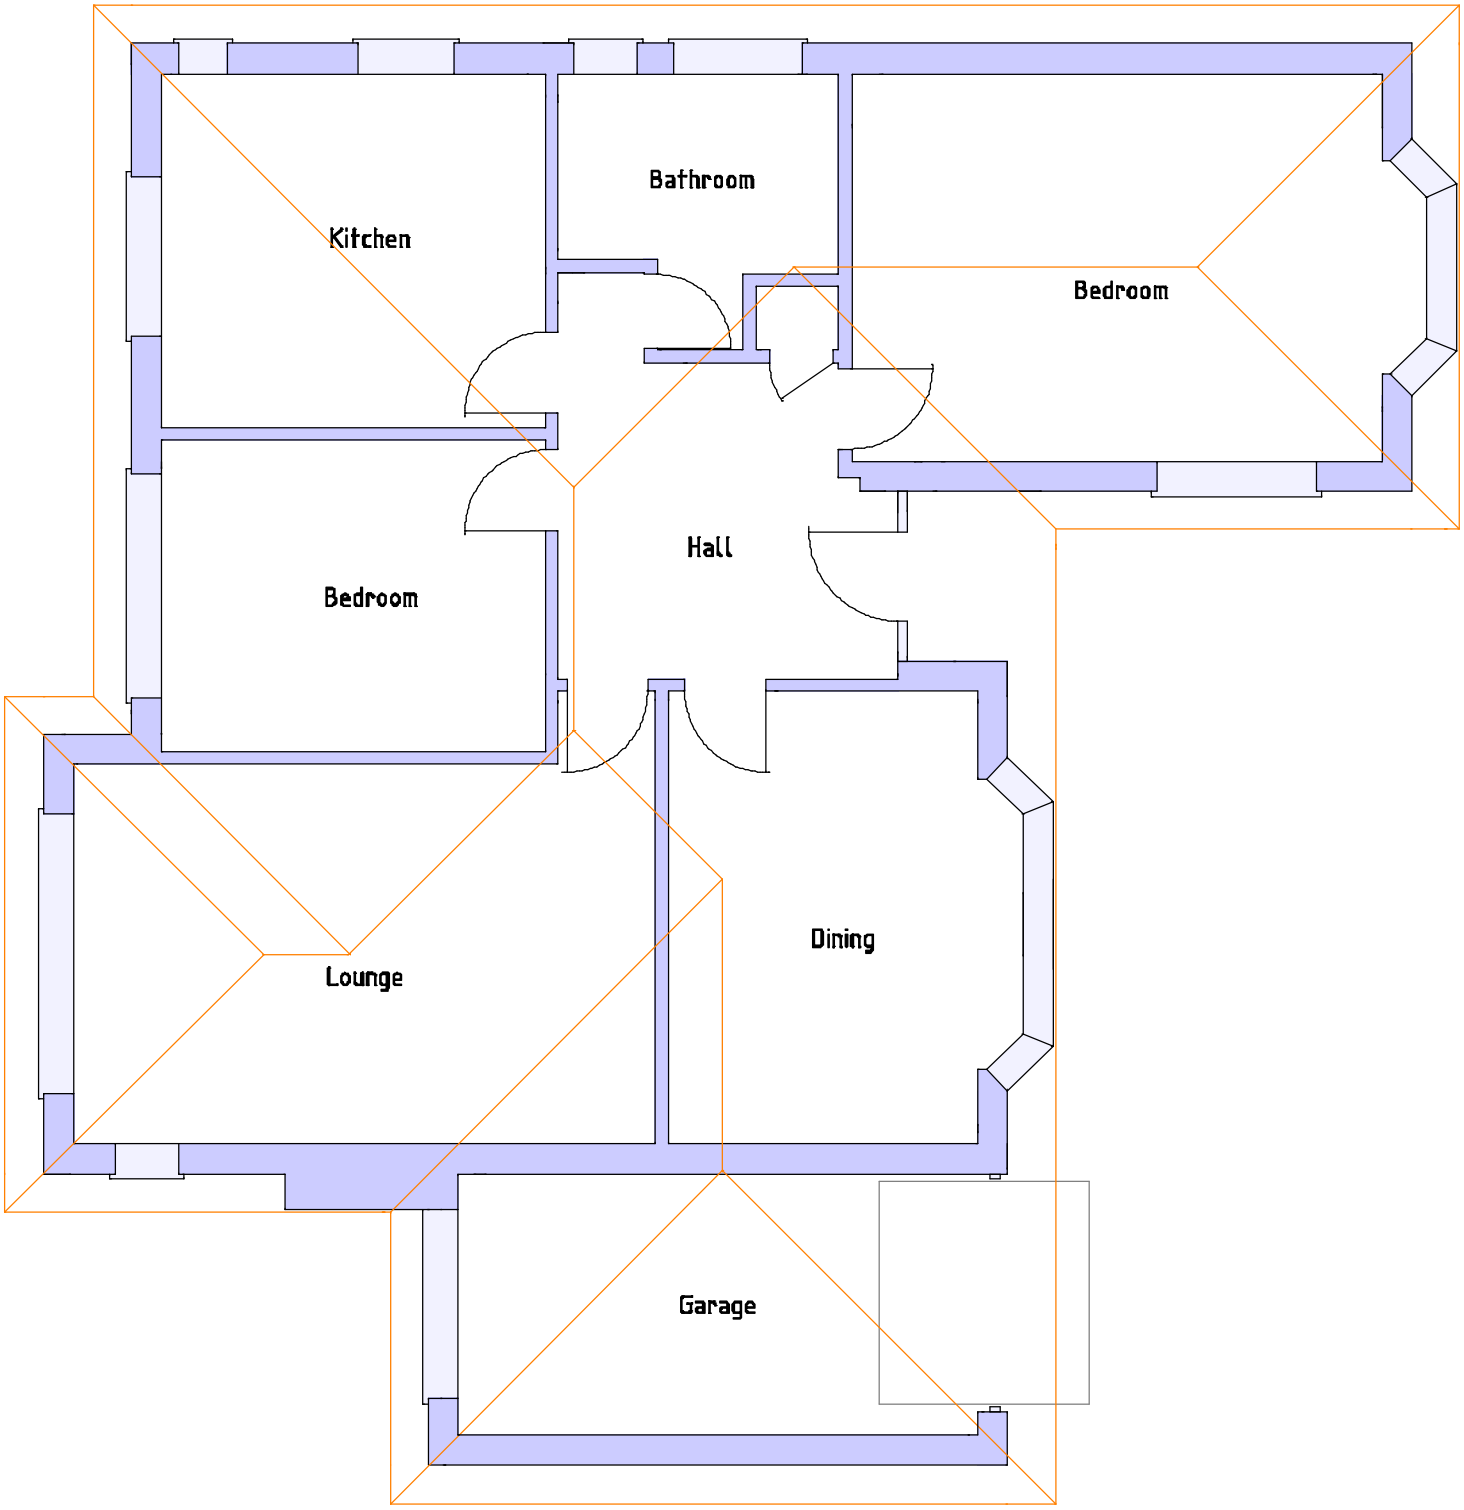

Existing Ground Floor Plan

PROJECT Proposed single storey extension at side and alterations to roof to provide additional accommodation at 95 Hayling Rise, Worthing, BN13 3AQ CLIENT Mr & Mrs I Tully	Scales 1:50, 1:100 1:500, 1:1250 Date Feb 2011 Drawn srb	Revisions Drawing No 15/11/02 3

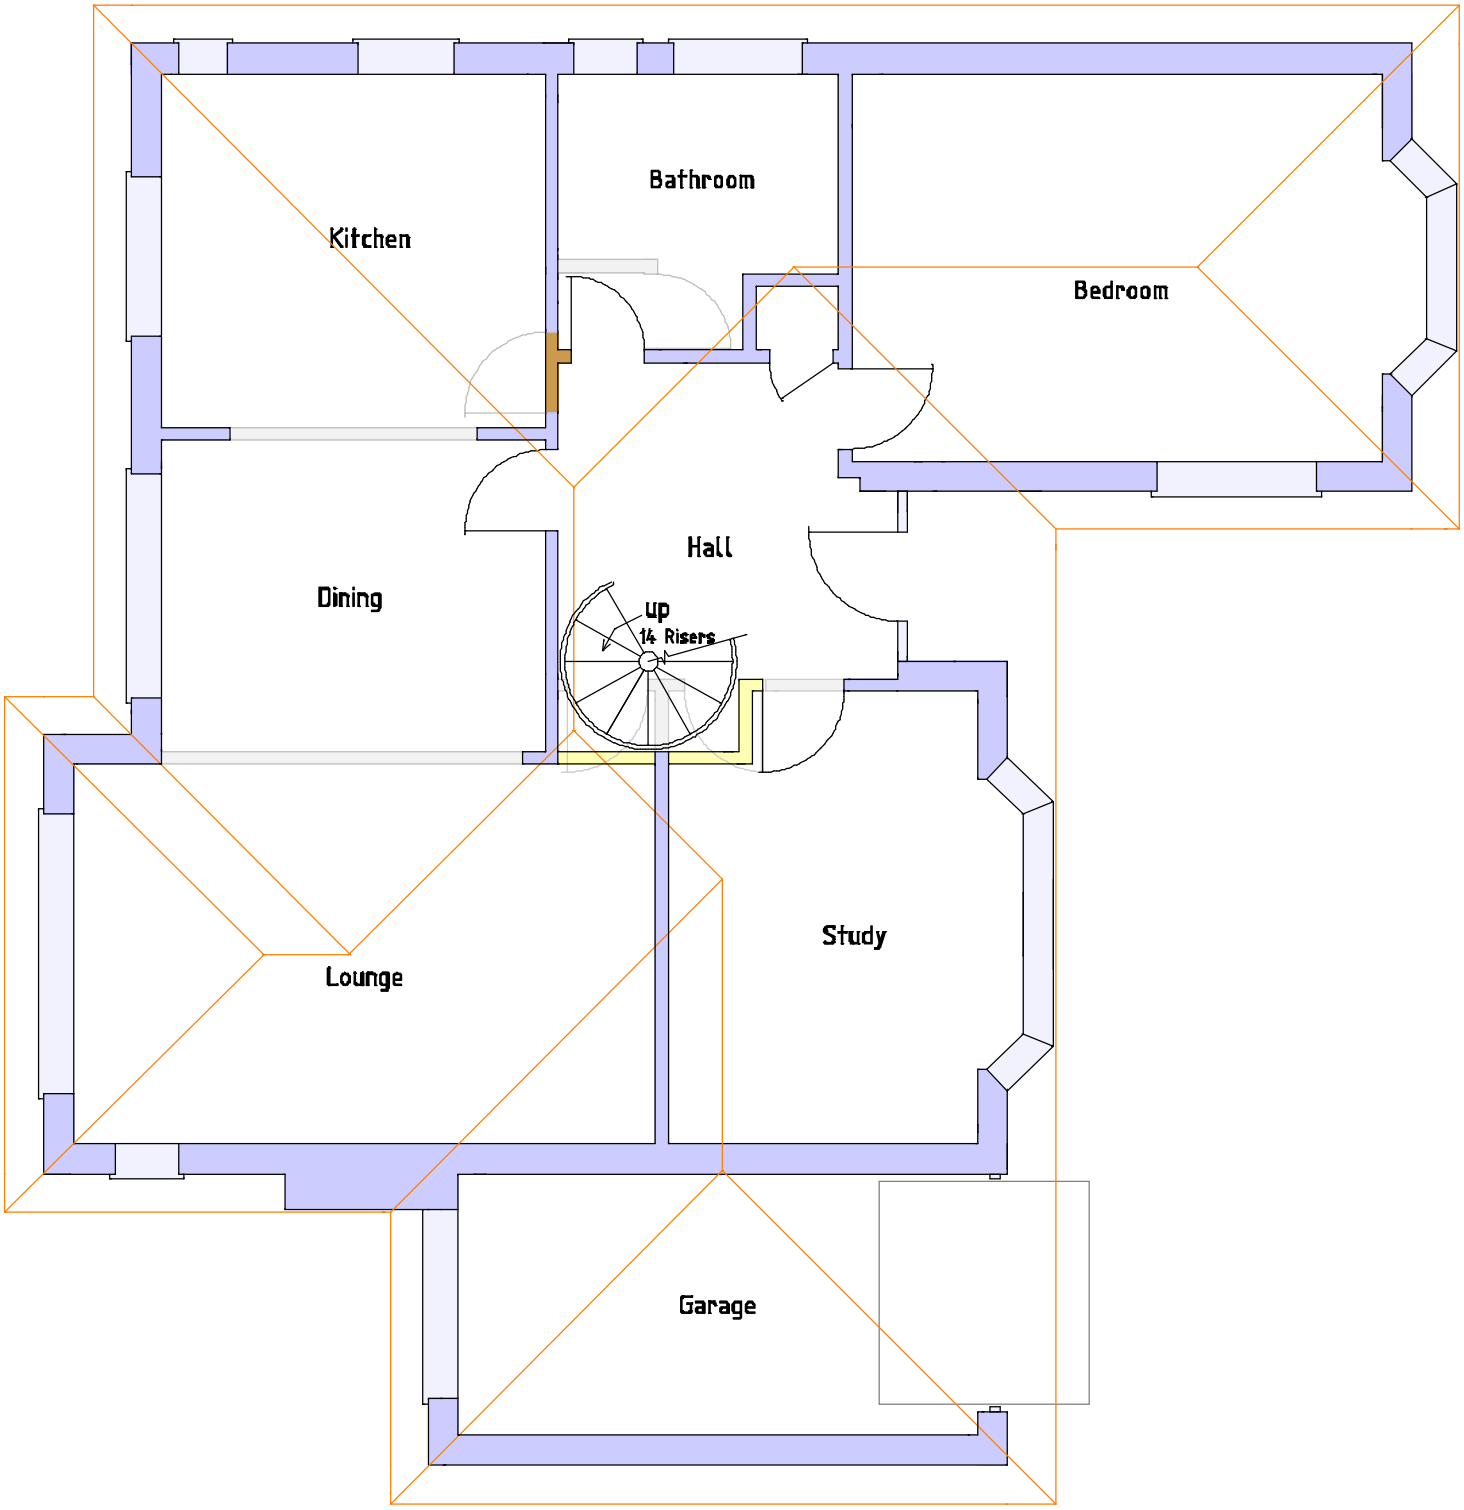

PROJECT
Proposed single storey extension at side and alterations to roof to provide additional accommodation at
95 Hayling Rise, Worthing, BN13 3AQ

CLIENT Mr & Mrs I Tully

Scales
1:50, 1:100
1:500, 1:1250

Date
Feb 2011

Drawn
srb

Revisions

Drawing No 15/11/02 | 4

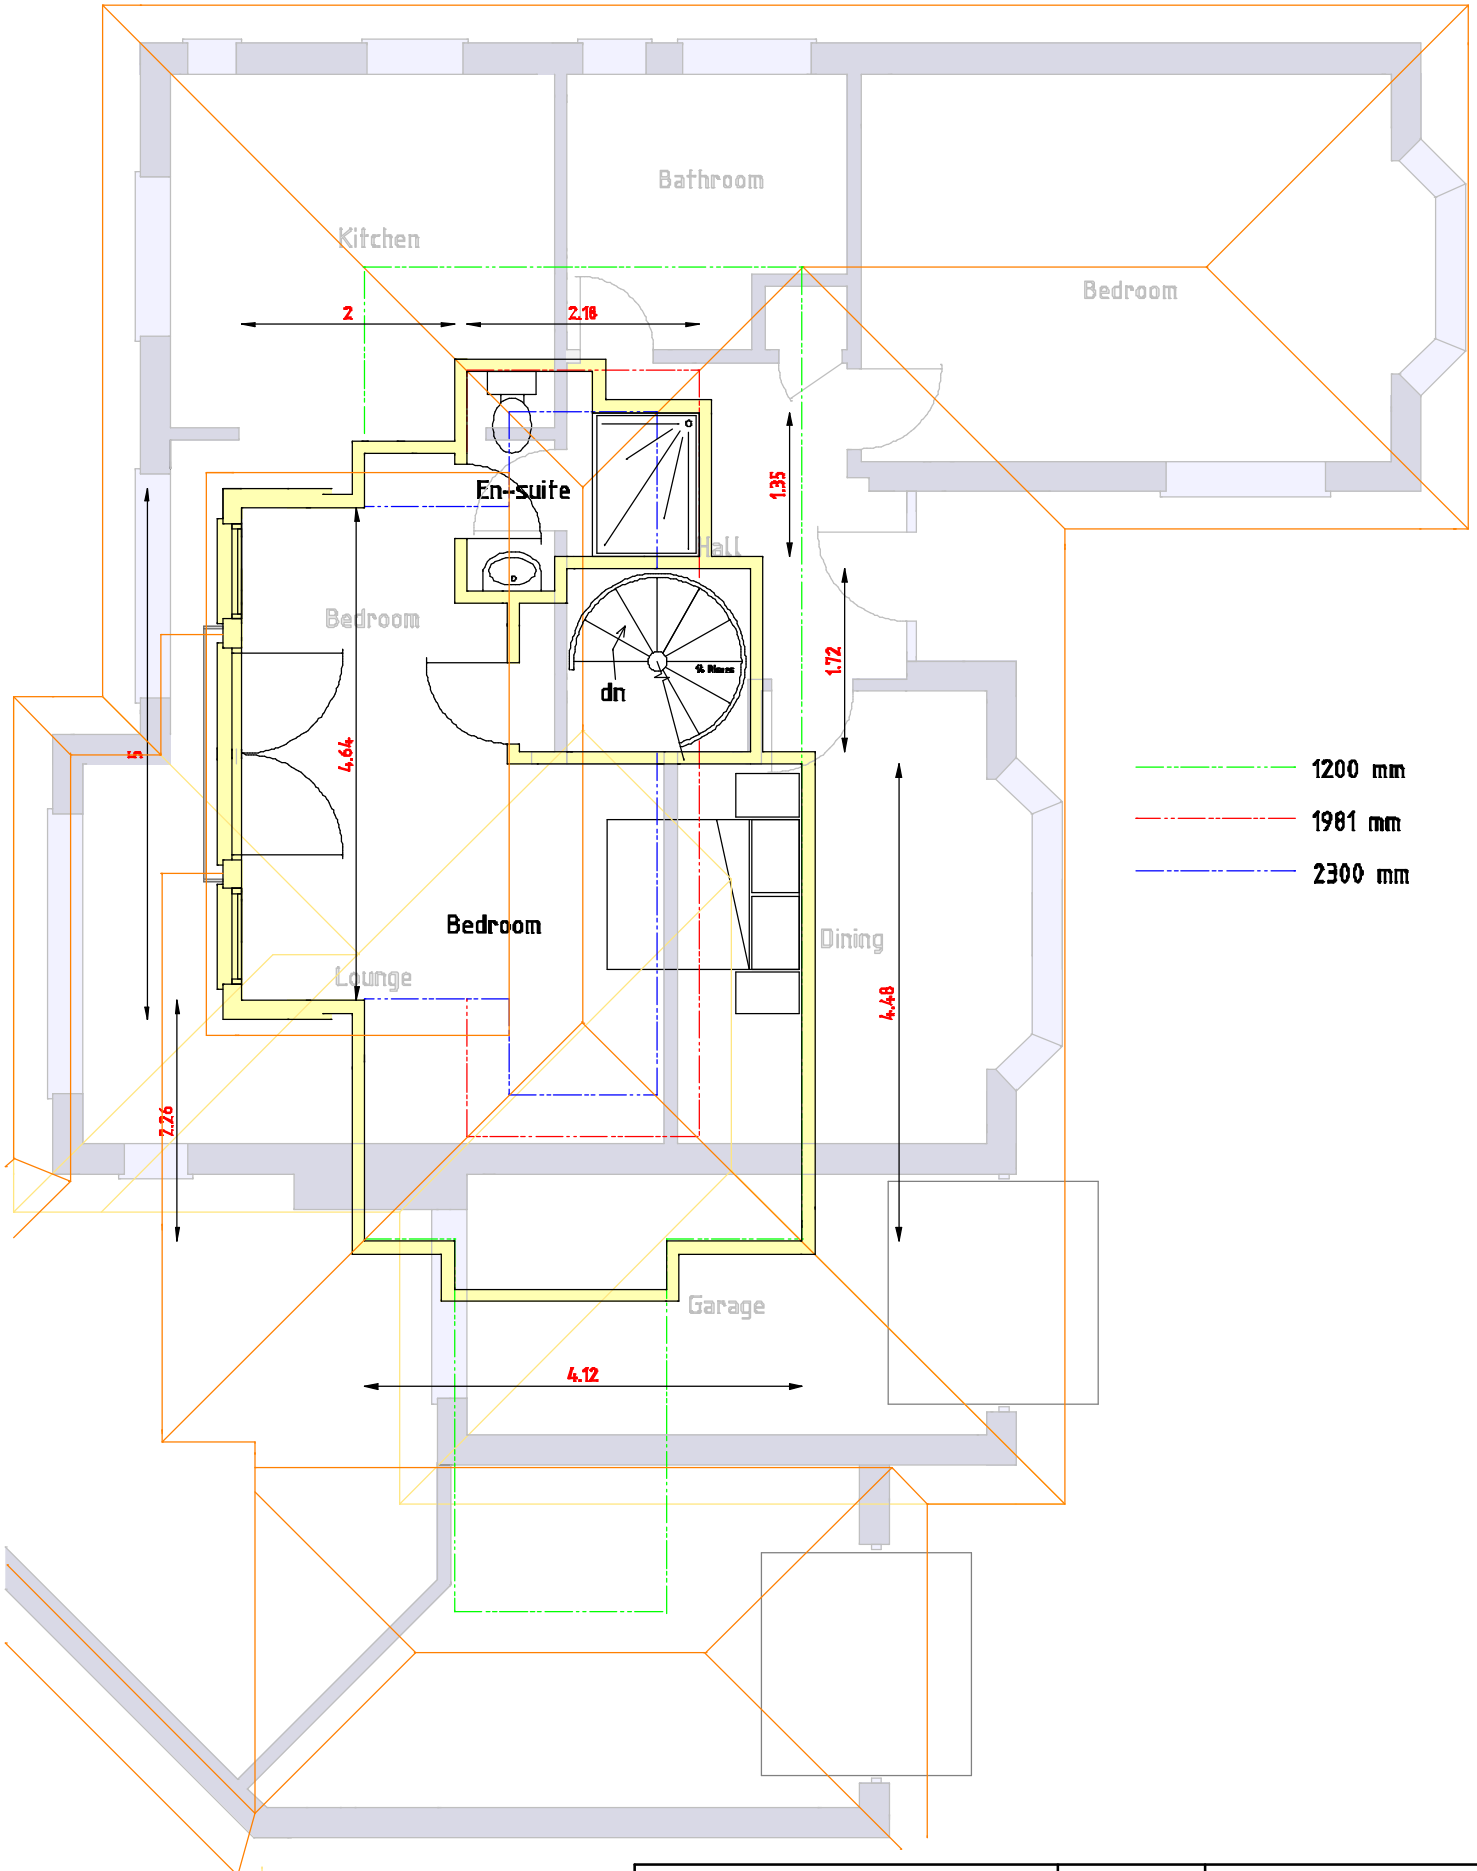

PROJECT

Proposed single storey extension at side and alterations to roof to provide additional accommodation at
95 Hayling Rise, Worthing, BN13 3AQ

CLIENT Mr & Mrs I Tully

Scales
1:50, 1:100
1:500, 1:1250

Date
Feb 2011

Drawn
srb

Revisions
A] May 11 Dormer elevations amended
B] June 11 Garage roof altered

Drawing No 15/11/02 5B

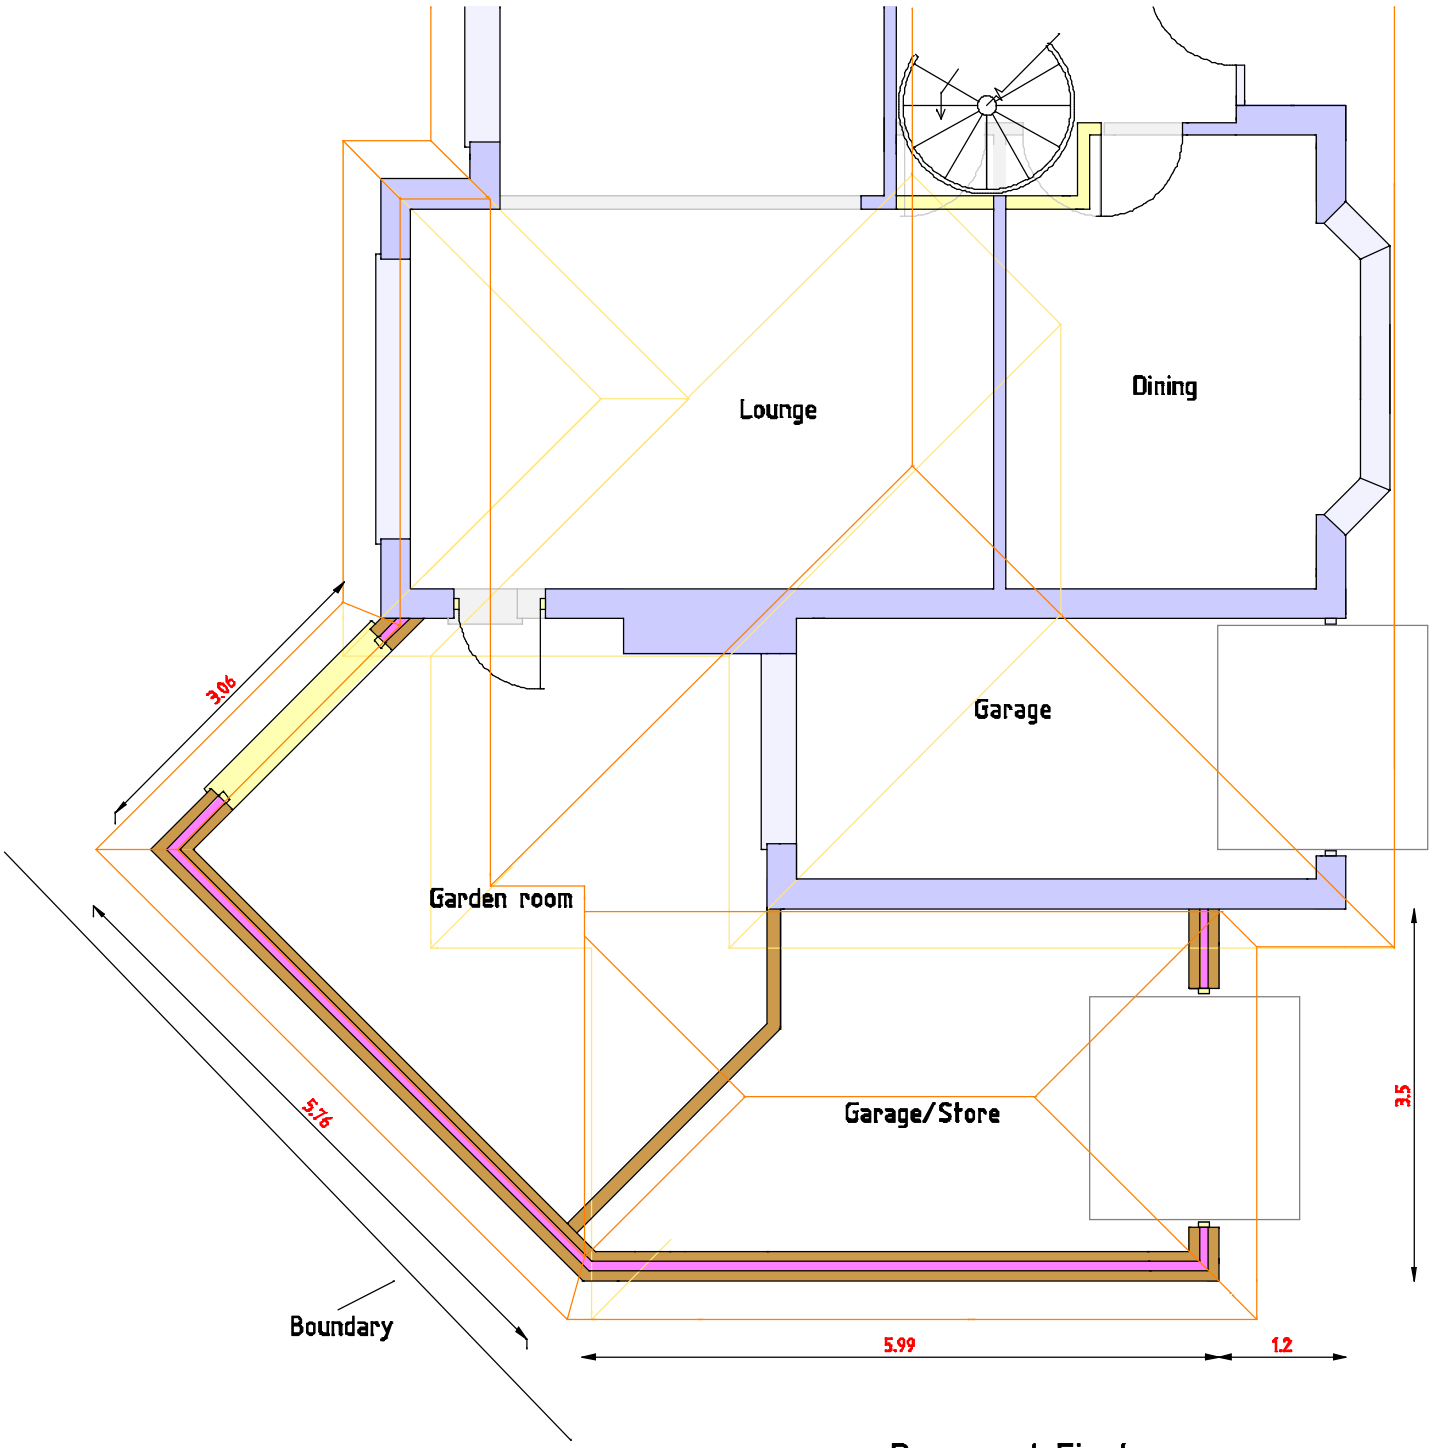

Proposed First Floor Plan

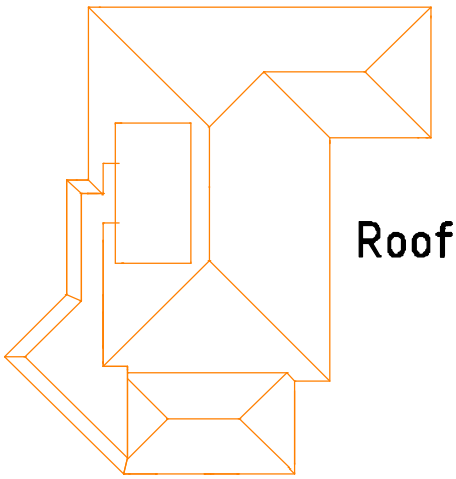

Roof Plan

PROJECT
Proposed single storey extension at side and alterations to roof to provide additional accommodation at
95 Hayling Rise, Worthing, BN13 3AQ

CLIENT Mr & Mrs I Tully

Scales
1:50, 1:100
1:500, 1:1250

Date
Feb 2011

Drawn
srb

Revisions
A] May 11 Dormer elevations amended
B] June 11 Garage roof altered

Drawing No 15/11/02 6 B

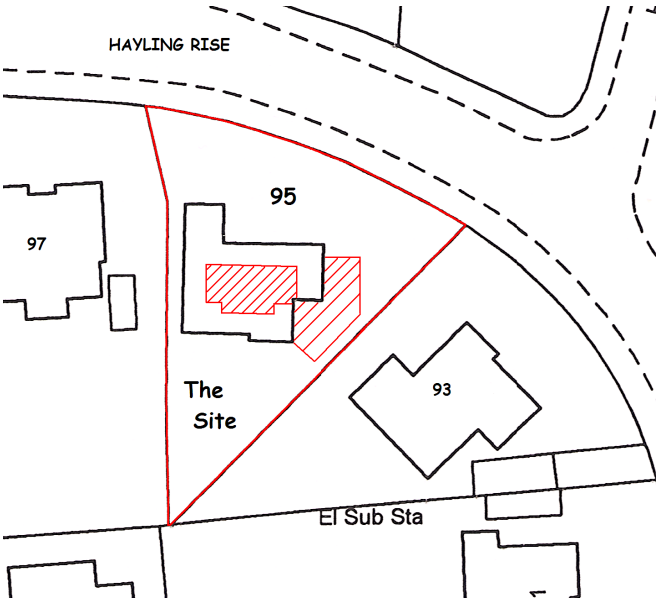

Block Plan 1:500

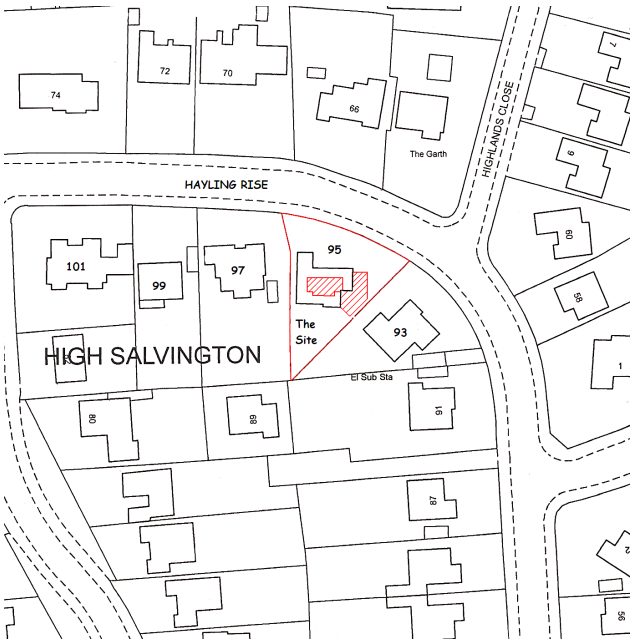

Location Plan 1:1250

N

PROJECT Proposed single storey extension at side and alterations to roof to provide additional accommodation at 95 Hayling Rise, Worthing, BN13 3AQ CLIENT Mr & Mrs I Tully	Scales 1:50, 1:100 1:500, 1:1250 Date Feb 2011 Drawn srb	Revisions A) May 11 Dormer elevations amended Drawing No 15/11/02 7A