



amendments			auth.	chkd.
rev.	date	comment		
A	06.07.26	Minor amendments to second floor as planning officer comments.	ES	GI
B	28.07.26	Minor amendments to finished floor level.	ES	GI
C	20.08.26	Minor amendments as planning officer and EA comments.	ES	GI

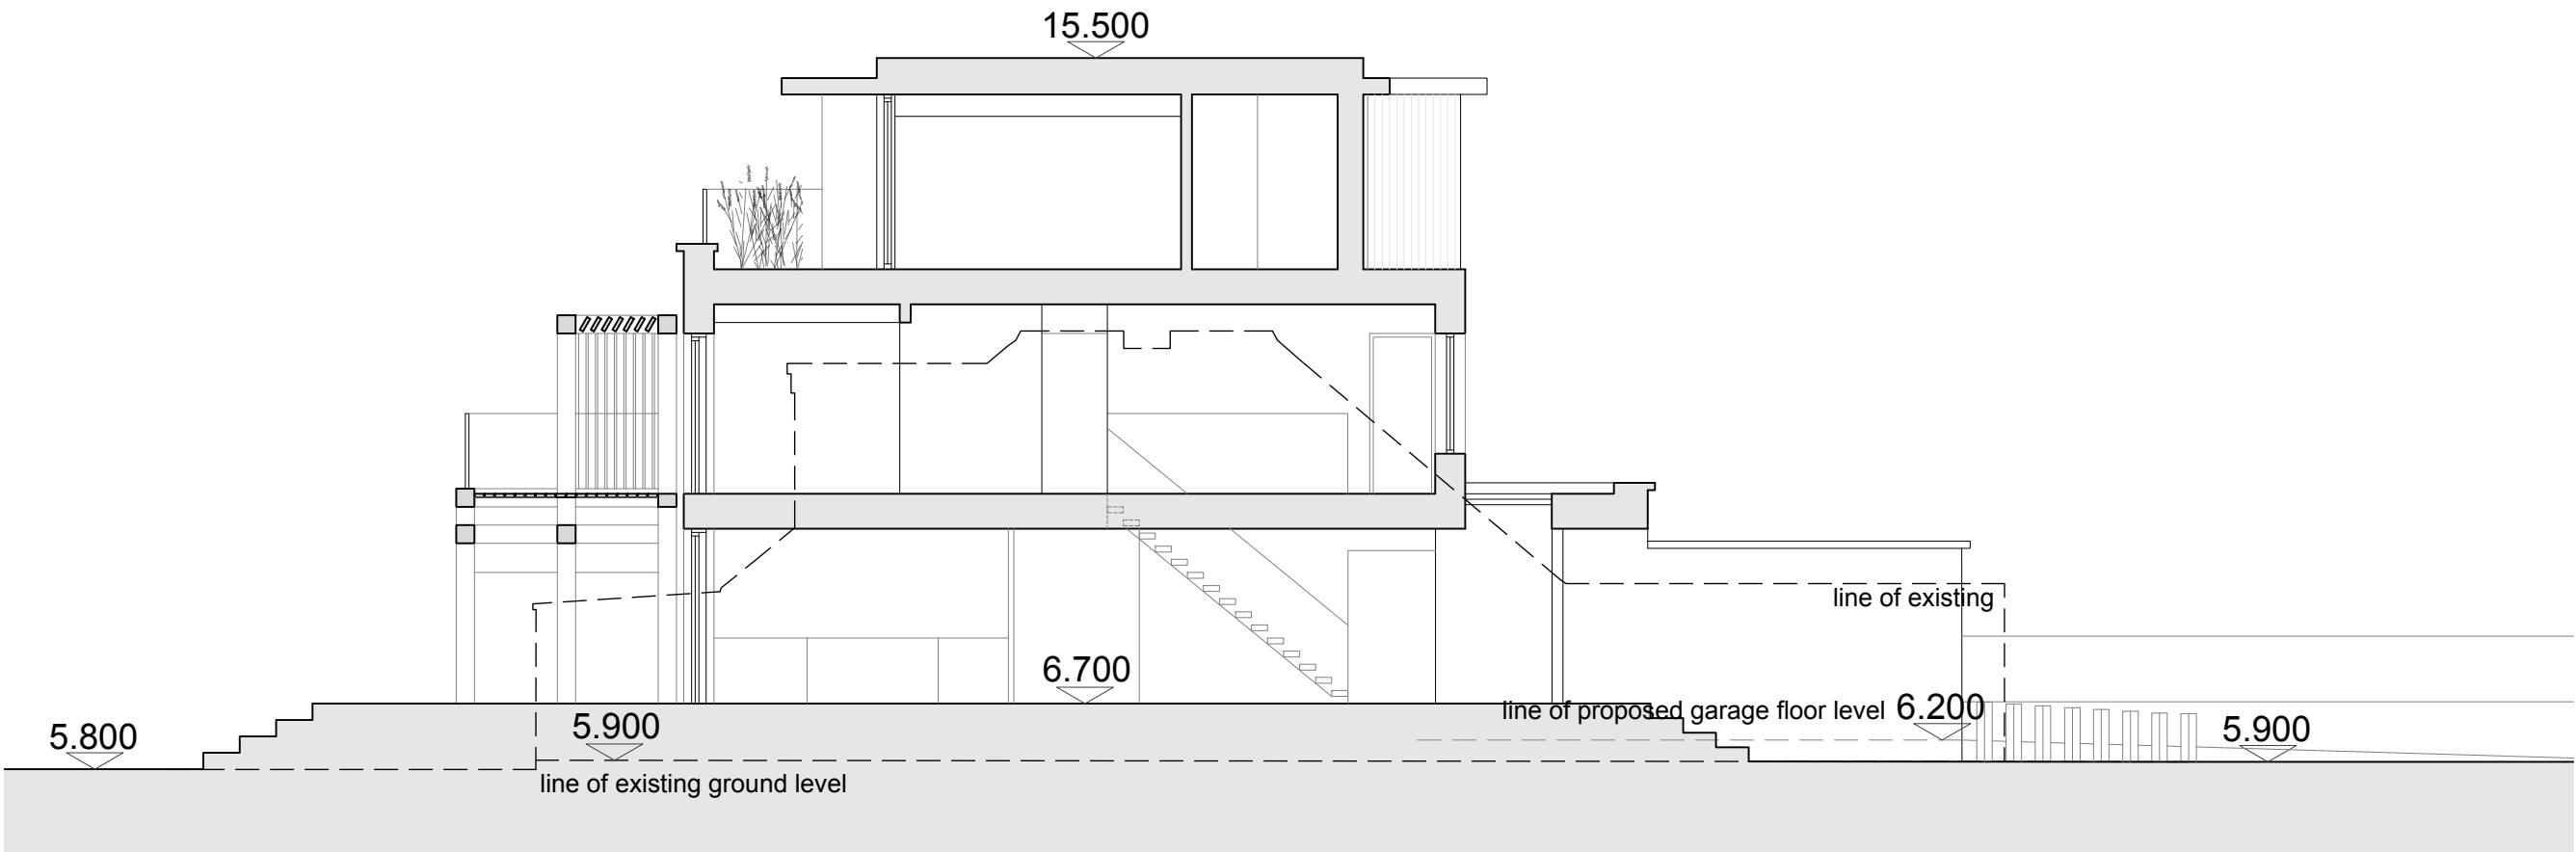

Proposed Section A-A 1:100

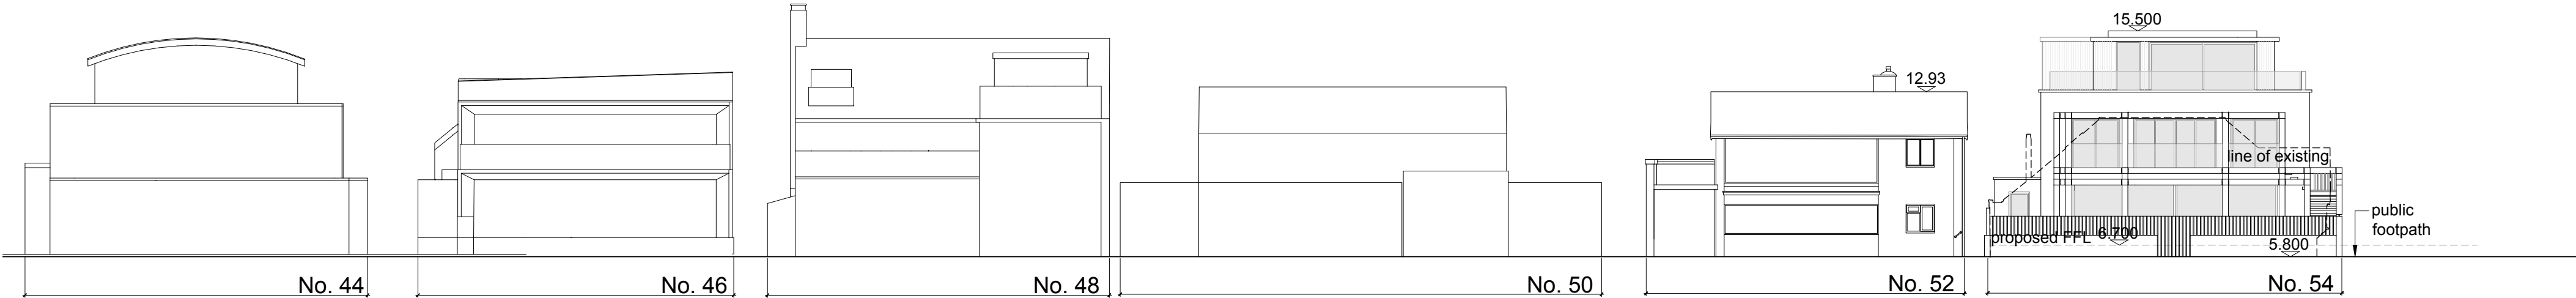

South (Beach) Context Elevation 1:200

client		drawing number		revision
Mr Knott		0766.PL.004		C
project		drawing title		
54 Old Fort Road Shoreham-by-Sea BN43 5RJ		Proposed Secion A-A and Context Elevation PLANNING		
drawn by	checked by	riba work stage	date	scale/original sheet size
ES	GI	3	May '26	1:100/200 @ A2
www.abir.co.uk studio@abirarchitects.co.uk Unit 1, Beta House, St John's Road, Hove, BN3 2FX, United Kingdom Hove +44 (0)1273 724 384 Company No 06877117 VAT No 971 4147 17			© ABIR Architects Ltd. Check all dimensions on site before work is undertaken. All goods, materials and workmanship to conform with current building regulations, BSS and COP's.	