



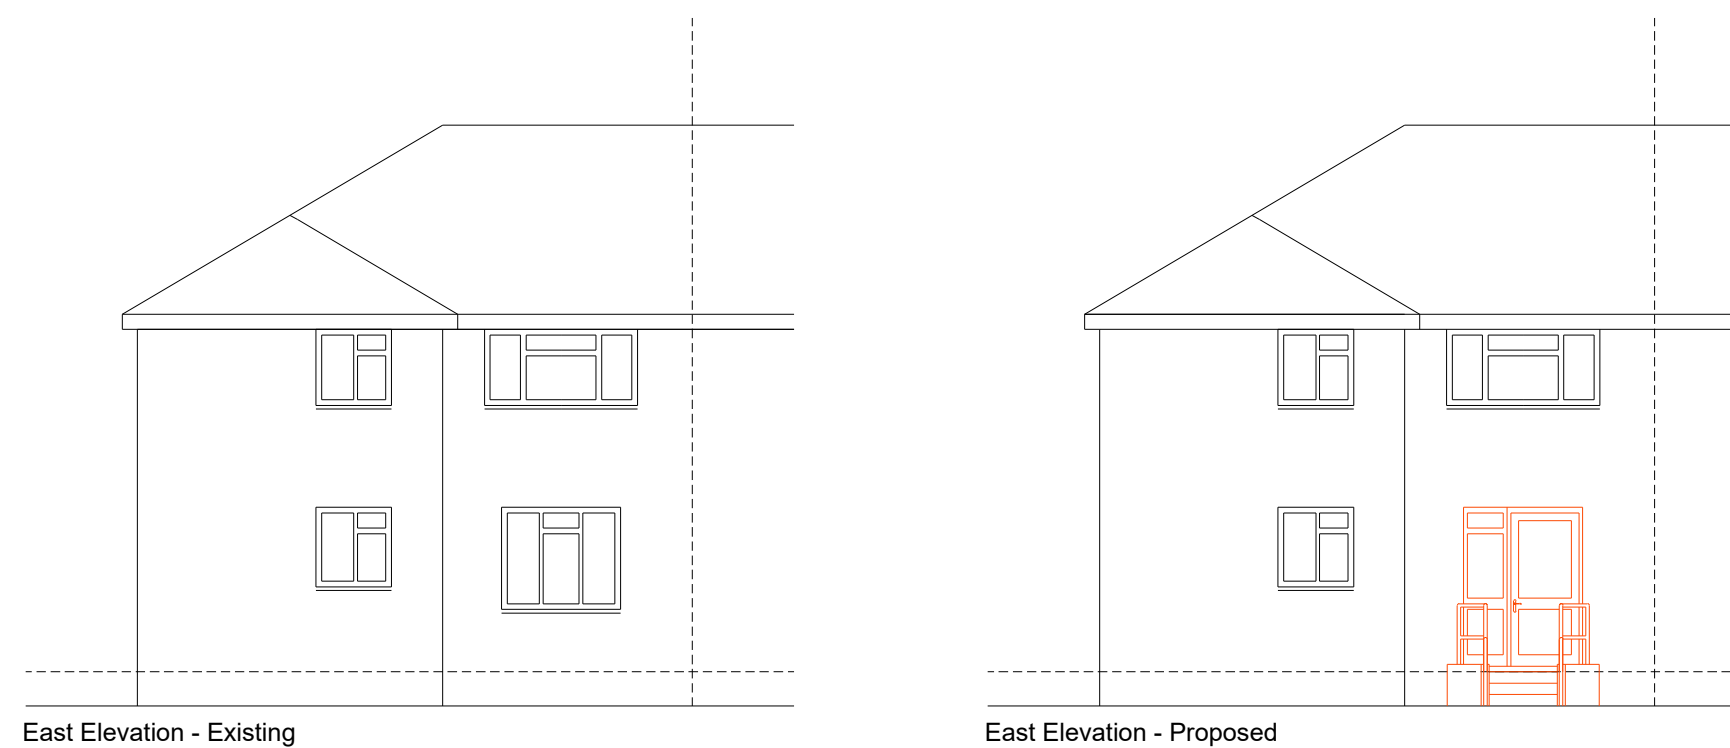

Scale 1:100
Scale in Metres

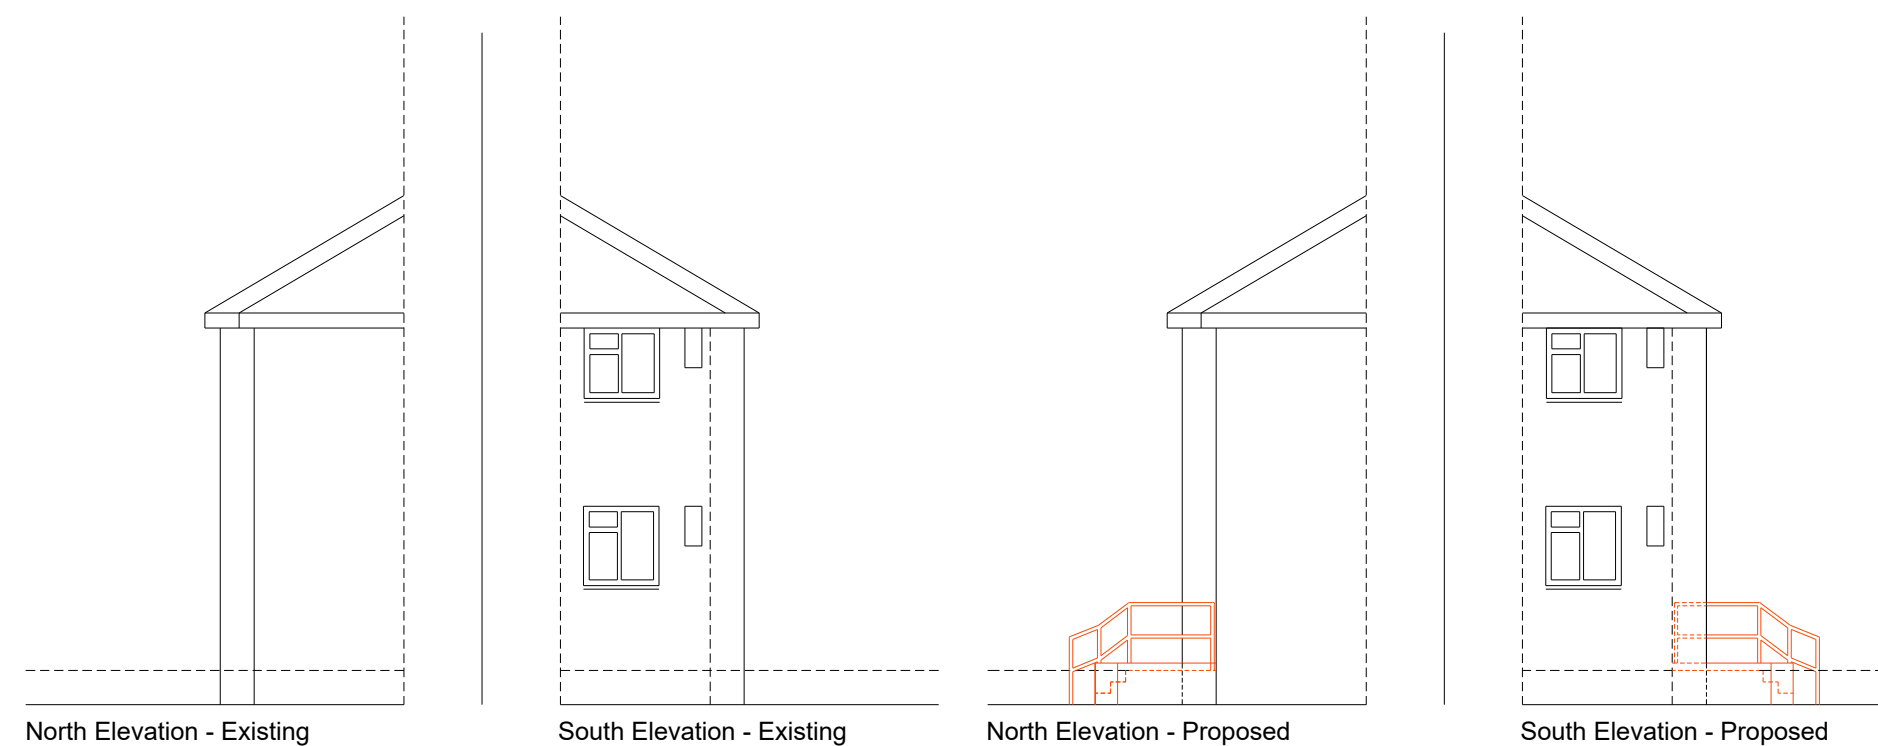

Notes:

1. Do not scale from this drawing, except for Planning.
2. All dimensions are in millimetres / metres unless stated otherwise.

Rev	Description	By	Date

AMENDMENTS

Drawing Status:

FOR INFORMATION



ADUR & WORTHING
COUNCILS

Adur & Worthing HIA
Portland House, Richmond Rd.
WORTHING BN11 1HS
www.adur-worthing.gov.uk
home.improvement@adur-worthing.gov.uk

Property Title:

**38 Ivydore Ave. Worthing
BN13 3JA**

Drawing Title:

Elevations

Scale @ A2:	Date:	
1:100	20-08-26	
UPRN:	Drawn By:	Checked By:
N/A	MSP	N/A
Drawing No:		Rev:
038/IVY/002		-