




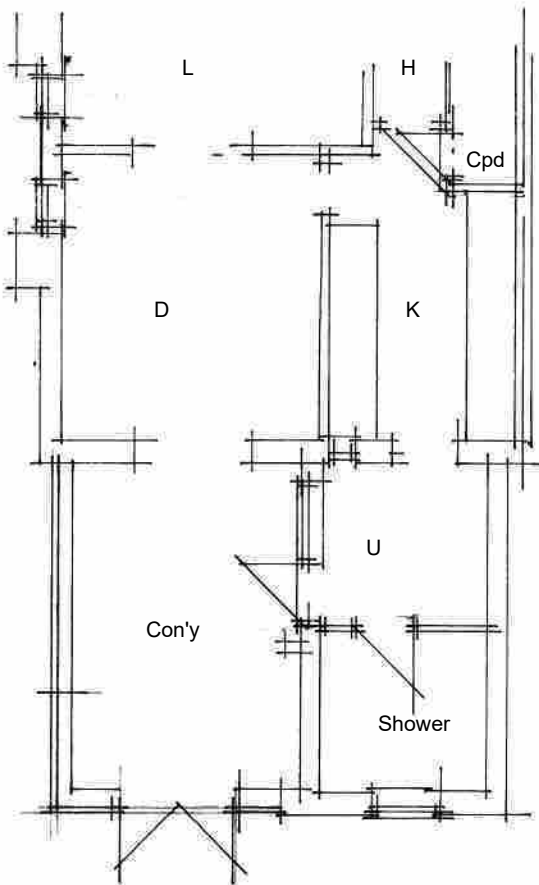

Existing plan 1:100

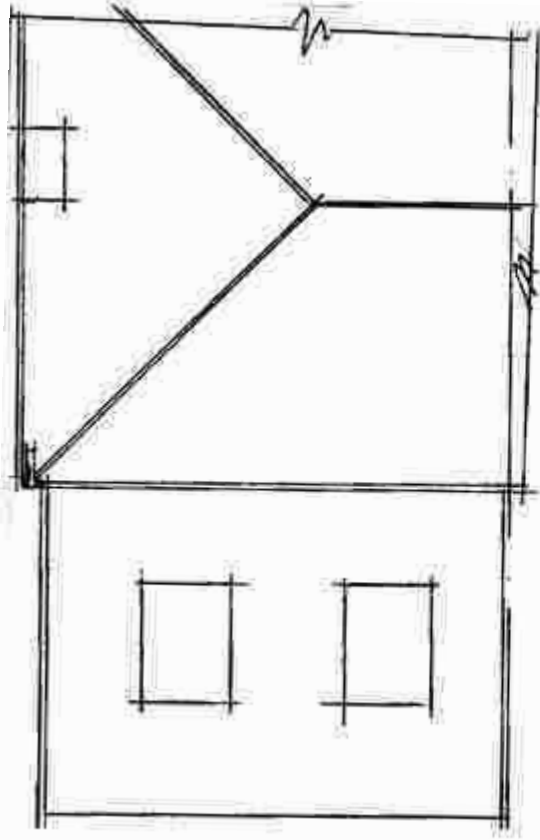


Proposed roof 1:100

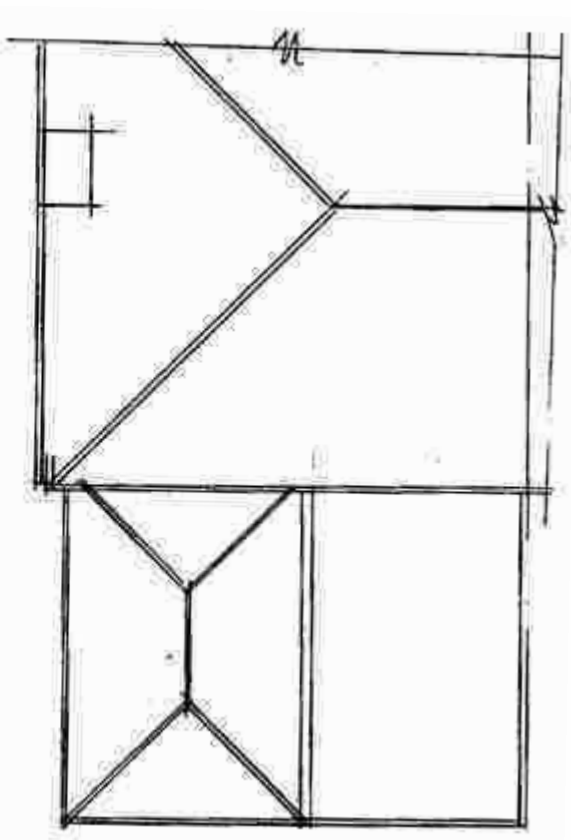


Existing roof 1:100



Site plan 1:1250

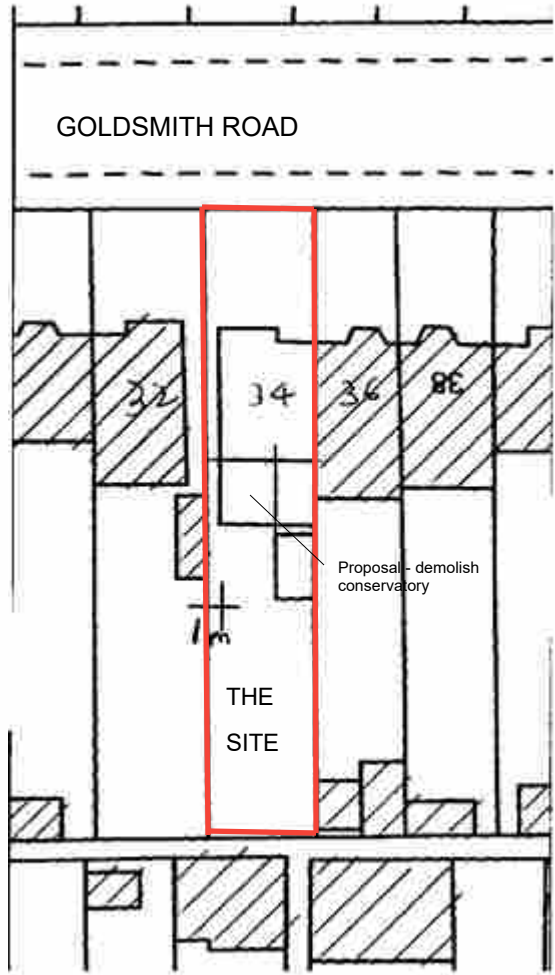


Block plan 1:500

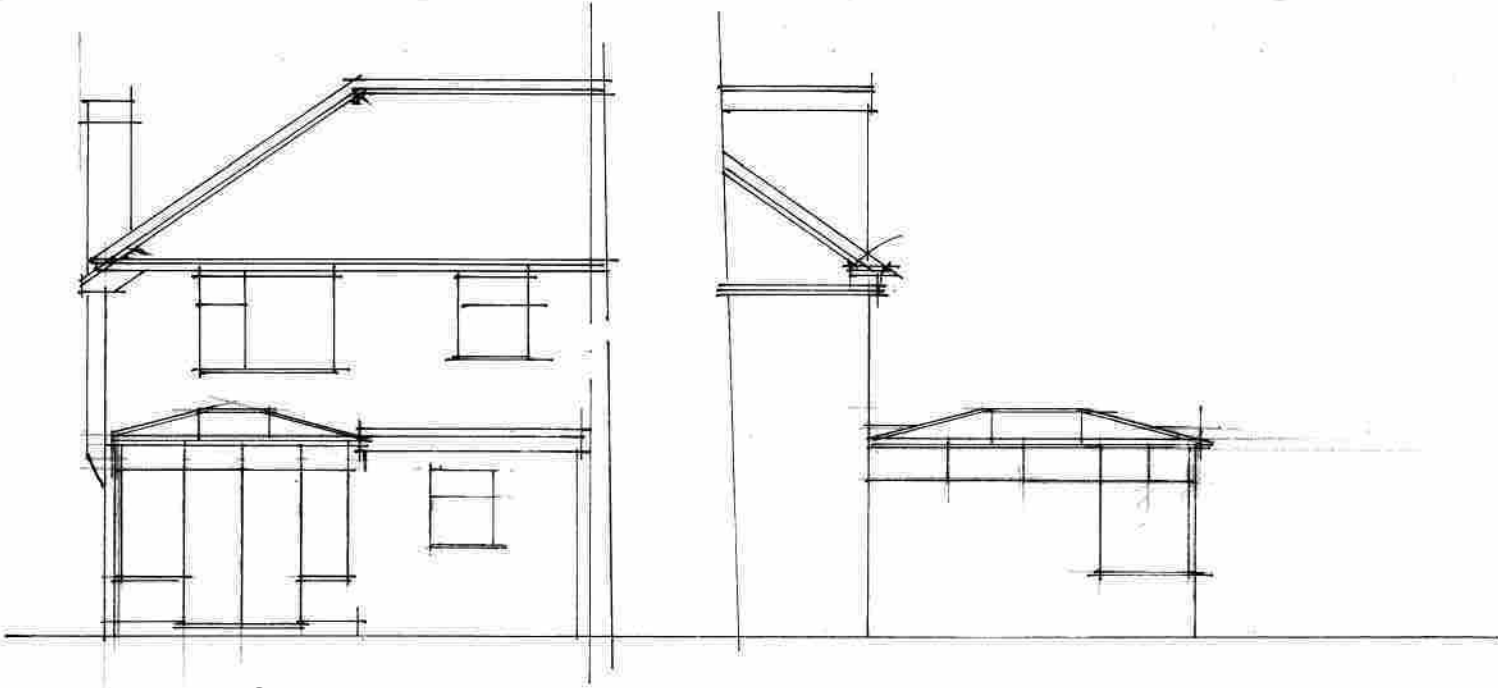


Existing South 1:100

West

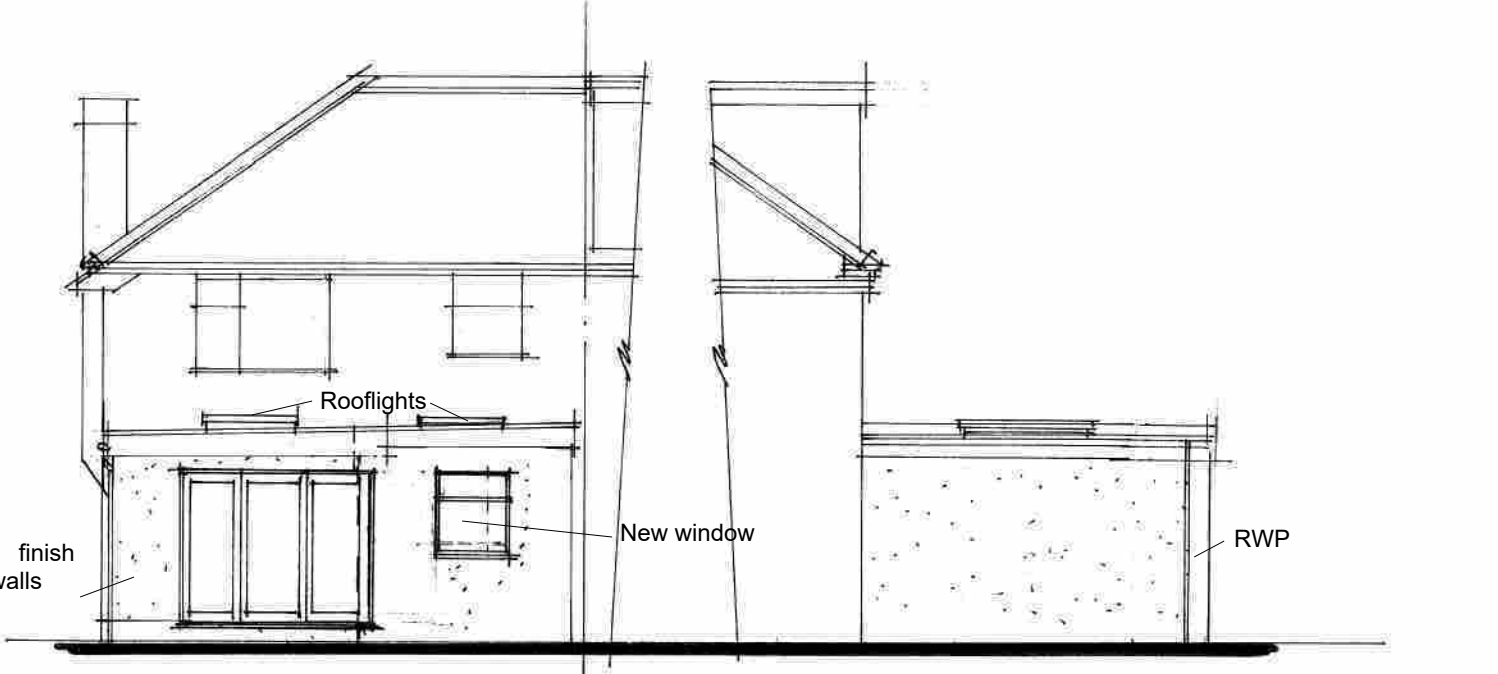


Proposed South 1:100


West

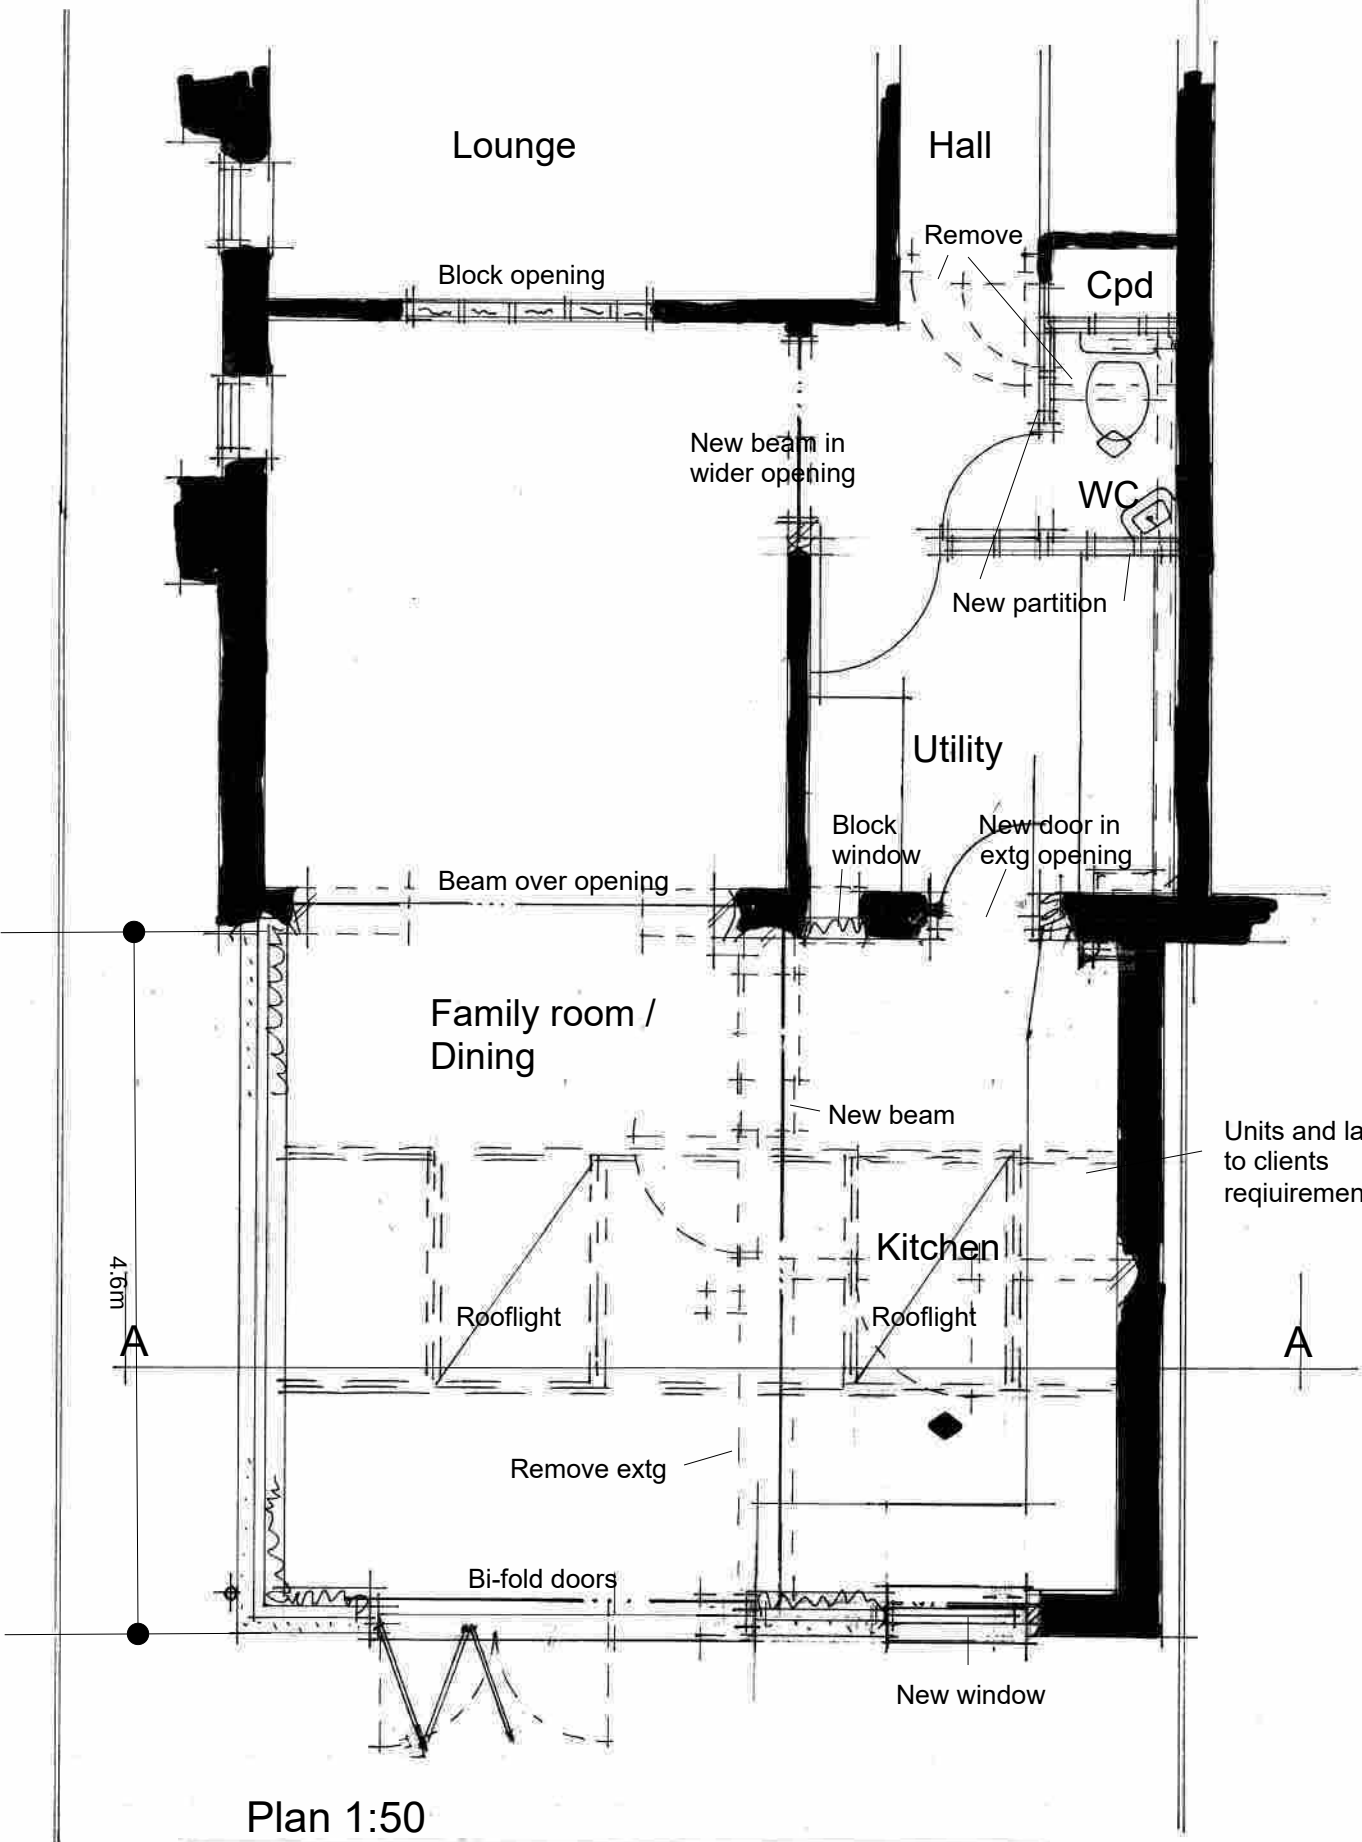

Plan 1:50

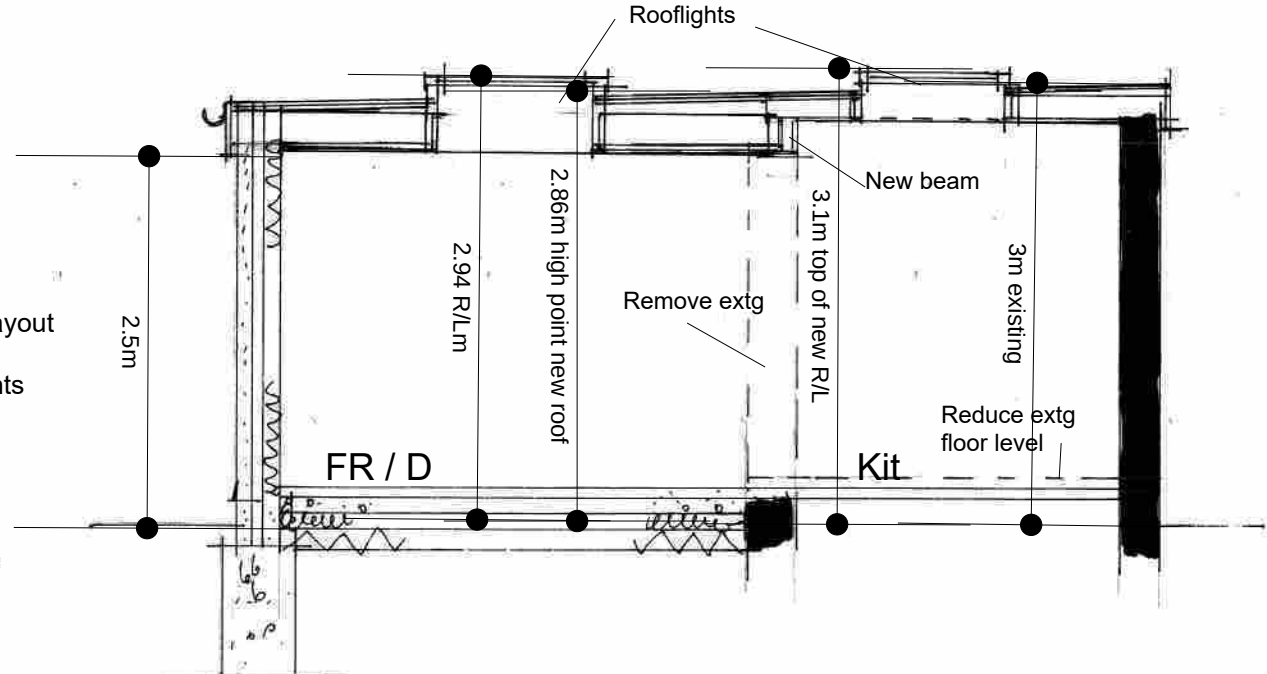

Section AA 1:50

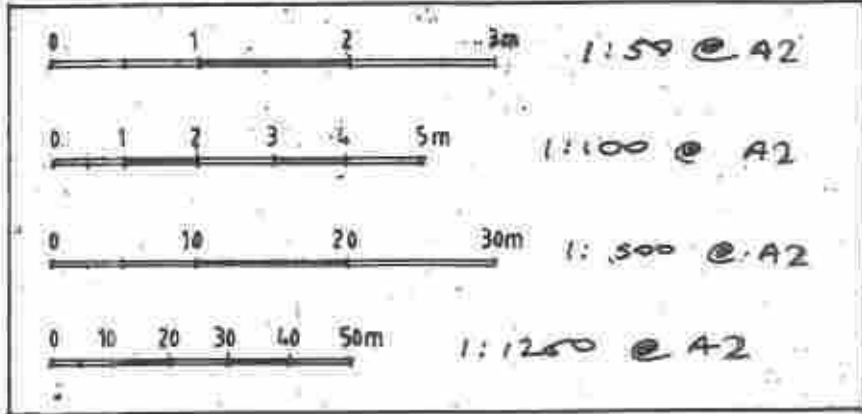

AJ SALTER & SON
Architectural Technicians
and Surveyors
50 WINDSOR ROAD, WORTHING,
WEST SUSSEX, BN11 2LY
Tel/Fax: (01903 209496)
E-mail: ajsalterandson@hotmail.com

C			
B			
A			
Client	Mr & Mrs Schofield		
Address	34 Goldsmith Road : Worthing		
Drawing	EXTENSION AND ALTERATIONS	No.	1726:1
Scale	1:50 1:100 1:500 1:1250	Drawn	IS
		Date	Aug 26