

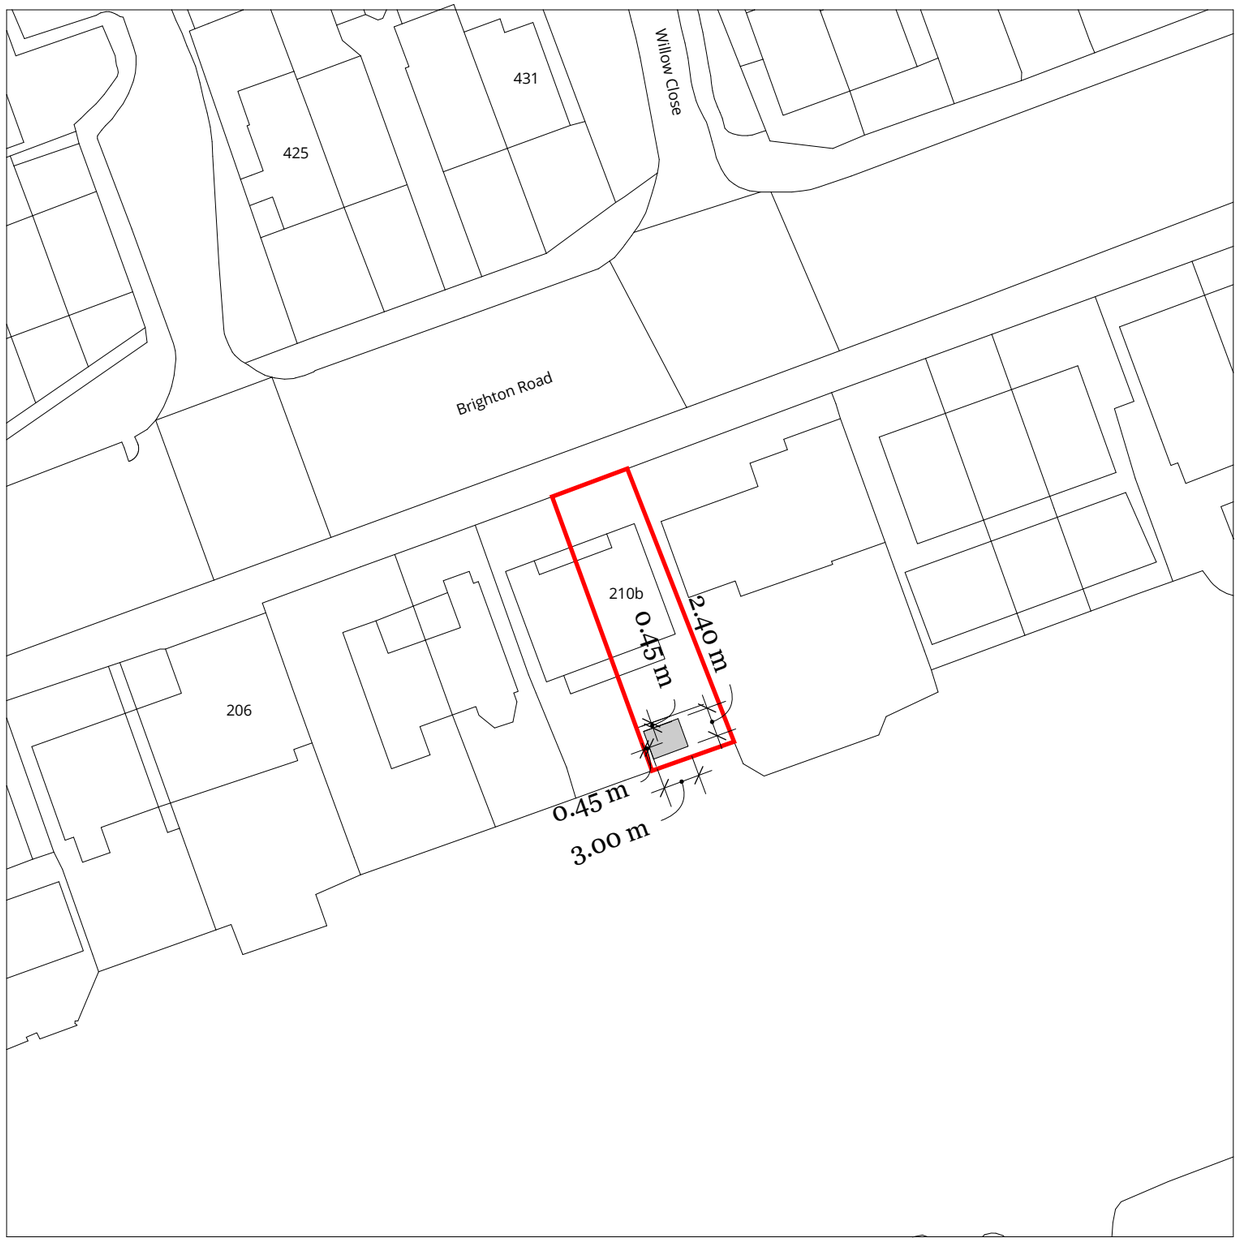


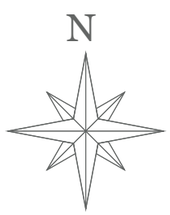

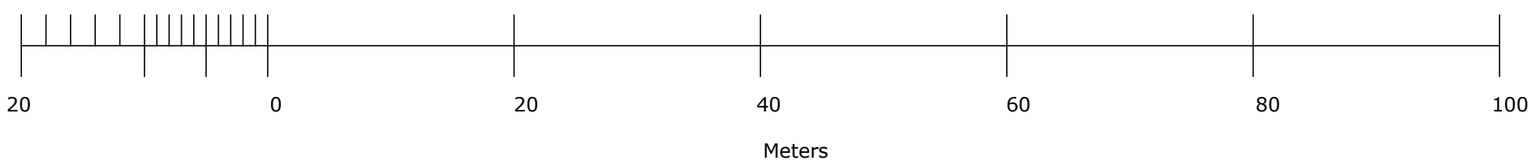

Client - Andrew Sharp 210b Brighton Road Lancing BN15 8LJ	garden lodges®		DWG Nº - 160523v1kl/03A - Proposed Site Plan
			Drawn by - KL
	Granny Annexe, Unit C12, Sandy Business Park, 11 Gosforth Close, Sandy, Beds, SG19 1RB	Tel - 0800 043 4821 Email - info@gardenlodges.co.uk Web - www.gardenlodges.co.uk	Date - 23/05/2016
			Scale - 1:500 @ A3