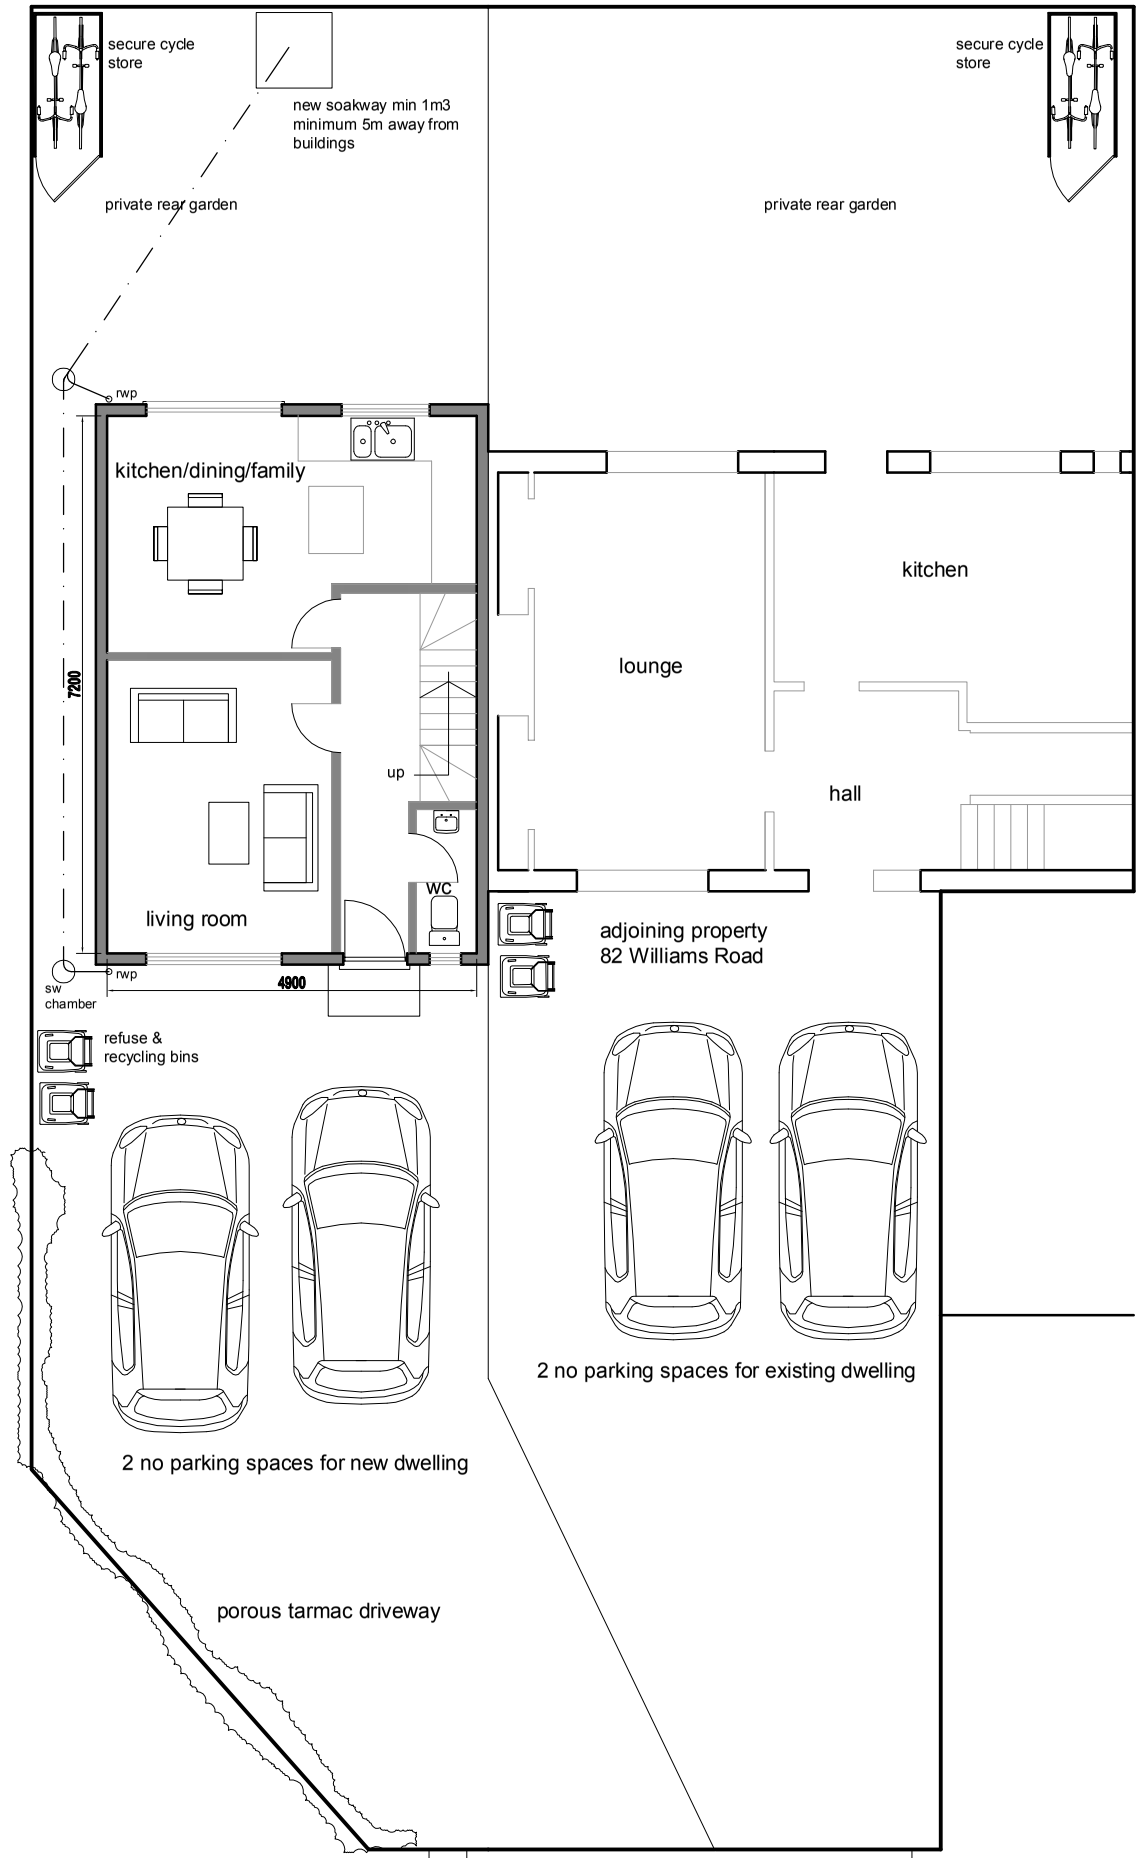

GROUND FLOOR PLAN
proposed dwelling GIA 70 m2

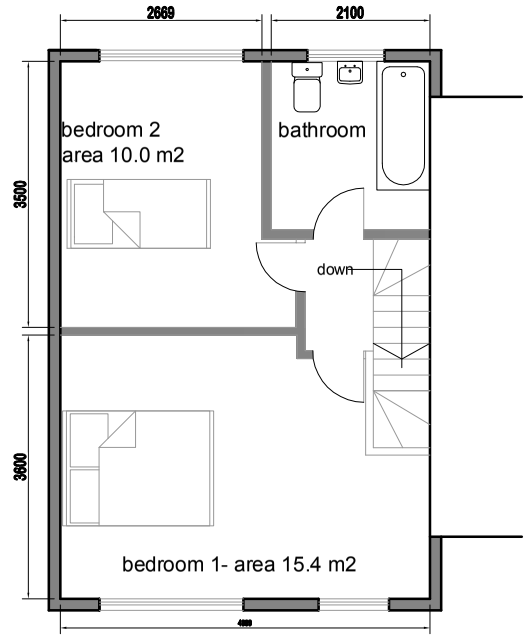

FIRST FLOOR PLAN

FIRST FLOOR PLAN

0 40m
1:1250

0 15m
1:500

0 6m
1:200

0 3m
1:100

0 1m
1:50

Challinor hall
architectural design

102A Longstone Road, Eastbourne
East Sussex, BN21 3SJ
01323 411933

B	soakaway shown	05/07/19
a	cycle store to existing	7/19
	Revision	Date

Client
Village Green UK Ltd

Project
Proposed new dwelling on land within curtilage of
82 Williams Road,
Shoreham by Sea
BN43 6BQ

Drawing
Proposed Plans

Issue Date	CHL drawing ref.
31.05.2019	2019-37-03
Scale 1:100 @A3	