
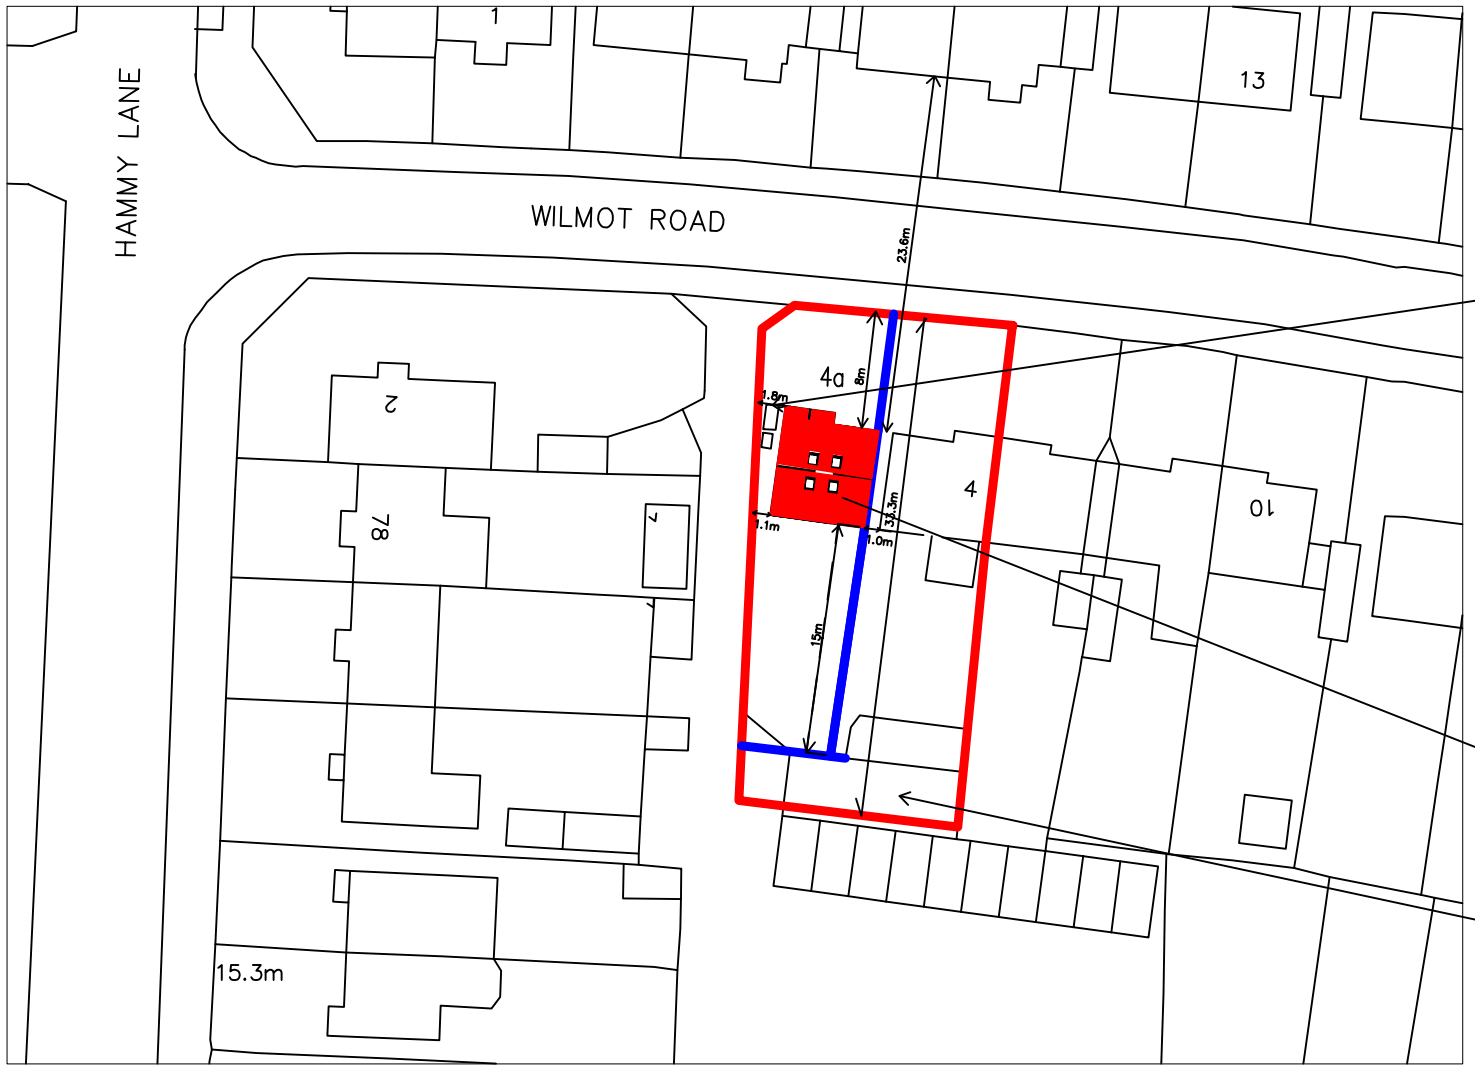


BLOCK PLAN 1:500 proposed

10m 20m 30m 40m

1:500 Scale Bar

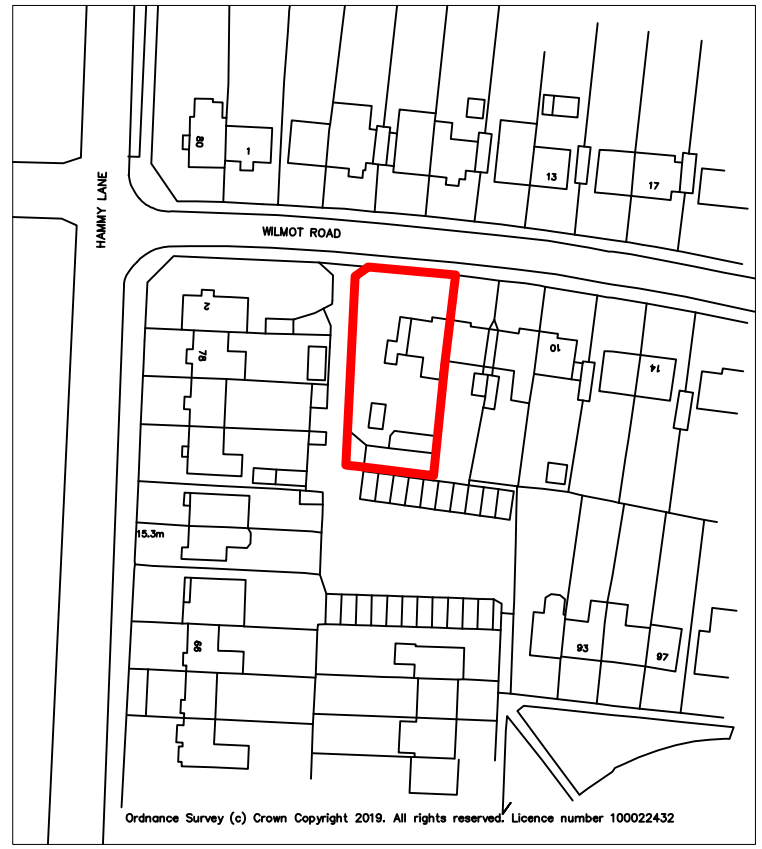

Location PLAN 1:250 existing

10m 20m 30m 40m 50m

1:1250 Scale Bar

proposed bin storage and cycle storage

proposed new 3 bedroom dwelling hatched red

existing garage to no. 4 retained

Note: All dimensions to be checked on site.

Copyright of:

BJW Architectural & Planning Services
7 Erringham Road
Shoreham By Sea
West Sussex
BN43 5NQ
01273 441009
07856899101
e-mail: benw@bjwarchitectural.co.uk
website: bjwarchitectural.co.uk

Project:
Proposed Development at:
Proposed dwelling at 4 Wilmot Road
Shoreham By Sea BN43 6BN

Title:
BLOCK & Location PLAN

Client:

Scale:
1:500, 1:1250 @ A3 paper size

Date: 1.5.2019

Drawn: BJW

Drg. No. 05

Rev'n C