


Note:- Side dormers will be carried out under "Permitted Development"

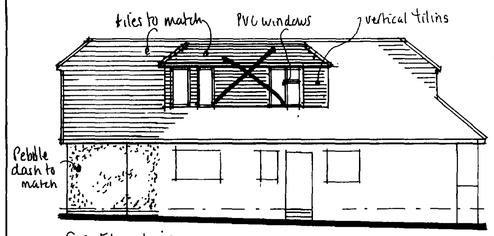


Side Elevation

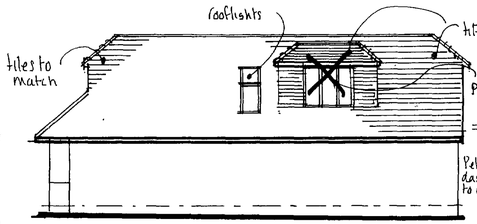


Side Elevation

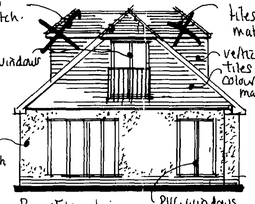


Rear Elevation

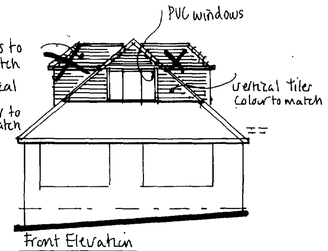


Front Elevation

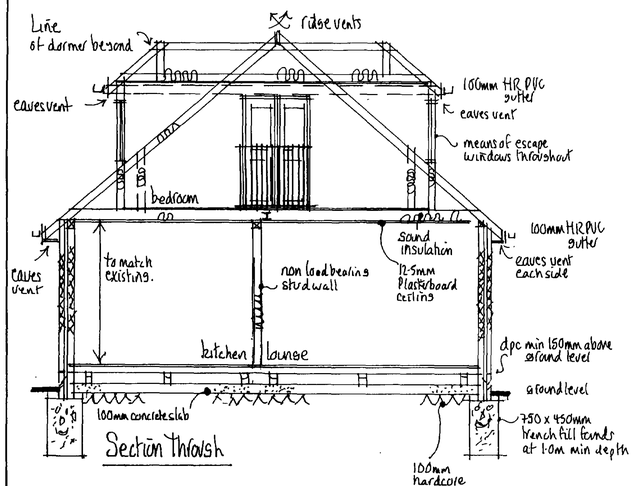

Section Through

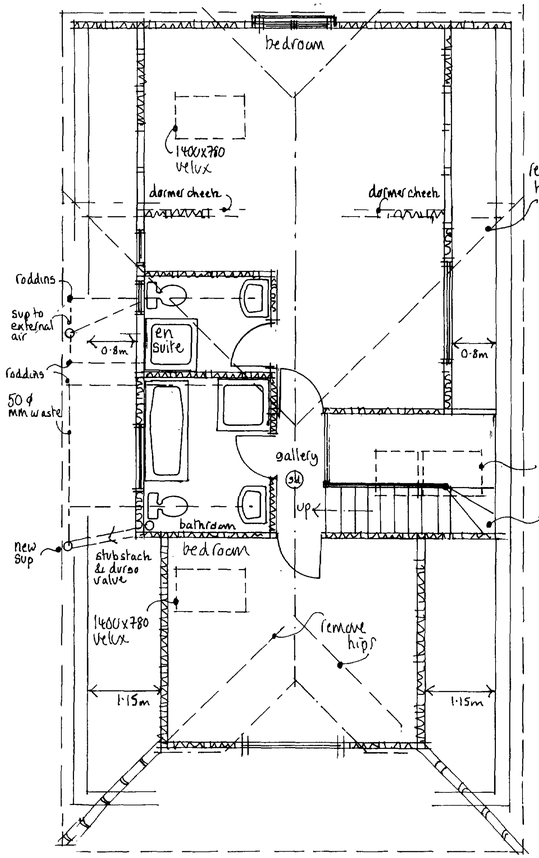


First Floor Plan

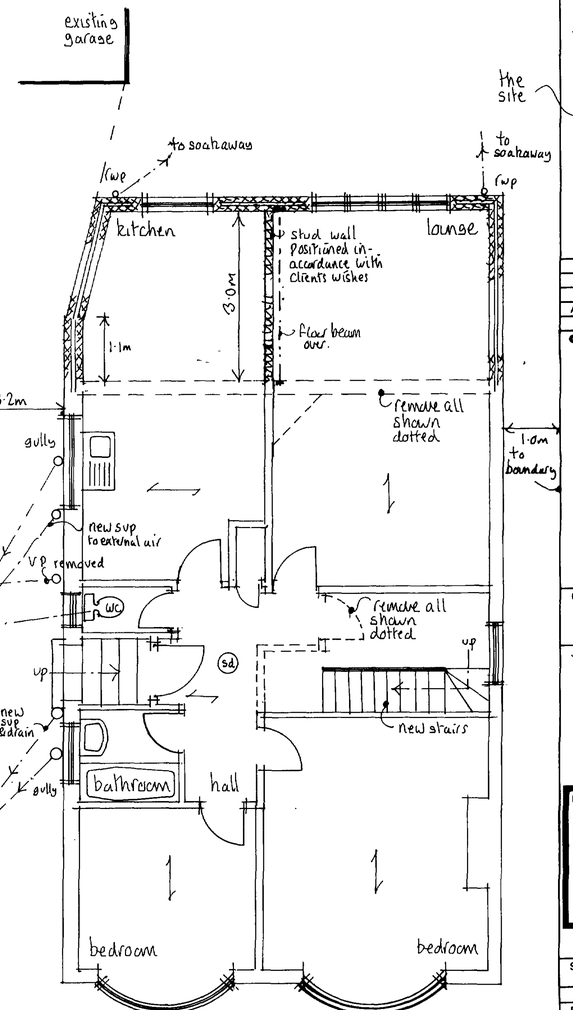

Ground Floor Plan

NOTES:
All dimensions must be checked on site and not scaled from this drawing.

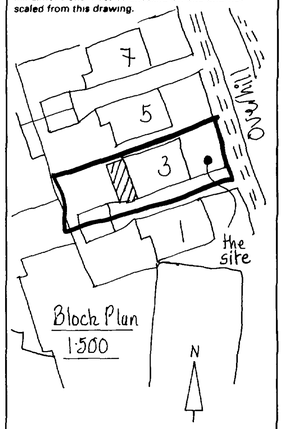

Site Location Plan
1:1250



A	Date	Revisions

© copyright

Mel Humphrey
MRICS MBEng

39 Northease Drive
Hove East Sussex BN3 8PQ

RICS Mobile: 07701 055182
Email: mel_humphrey_uk@yahoo.co.uk

Client

Job Title

LEWES DISTRICT COUNCIL
PLANNING DIVISION
PLAN NO. LW/06/0787
DATE RECEIVED 13 FEB 2007

Drawing Title
Extension & loft conversion
3 Overhill Southwick

Scale 1:500, 1:1250, 1:50, 1:100

Date Jan 07 | Drawn by MJH

Drg. No. | Rev.

594 x 841mm A1

ADUR DISTRICT COUNCIL

Town and Country Planning Act 1990
Householder Planning Application

Use this form to apply for planning permission to extend or alter your house or flat, to build a garage or other structure on your property or to create access for a vehicle onto a classified road (please read note 9).

Please read the notes before you fill in this form.

1 Please give the address of the property to be altered or extended

3 Overhill
Southwick

ADUR DISTRICT COUNCIL
PLANNING DIVISION

PLAN NO.	ADC/00874/07
DATE RECEIVED	13 FEB 2007

2 Type of property

Detached House

3 Please describe the development you are applying for.

Two storey rear extension and front gablet in connection with a loft conversion

4 Applicant (in block capitals)

Name

Mr
John
Smart

Address

3 Overhill
Southwick
SUSSEX

Telephone

Fax

Email

Agent (if any)

Full Name

Mel Humphrey

Address

39 Northease Drive
Hove
Sussex
BN3 8PQ

Telephone

Fax

Email

5 **Please enclose four copies of this form and four sets of plans.**
Please number your plans and write the numbers and scales against the titles here.

	Plan Number	Scale
Location Plan		1:1250
Block Plan		1:500
Floor Plan		1:50
Elevations		1:100
Other		

6 **Will the development involve cutting down any trees?** No
If "Yes", please show these clearly on the block plan.

7 **Will the development (including any new or altered access) affect a public footpath or any other public right of way?** No

8 **Does this application require a fee?** Yes
(See note 3)

If "No", please choose the option that applies
(See note 3)

If "Yes", please state the fee enclosed £
(See note 4)

Signature:  **Date:** 1/2/7

Please print your name: M. Humphrey

Certificate under Article 7 of the Town and Country Planning (General Development Procedure) Order 1995

If anyone else owns the land or part of it, you must fill in Certificate B, which you can get from the Planning Section. You must also tell the owner of the land about this application by serving a notice on them. If you own all of the land, you must fill in Certificate A below.

Certificate A

I confirm that:

- Nobody except the applicant was an owner of any part of the land involved at the beginning of the period of 21 days before the date of this application; and

- none of the land this application relates to is an agricultural holding or part of an agricultural holding.

Signature:  **Date:** 1/2/7

Please print your name: M. Humphrey