ADUR DISTRICT COUNCIL

Adur District Council

Town and Country Planning Act 1990

Office use
App A/C/06/89107
Date Rc.
Fee £135 14 FEB 2007

Householder's planning application form

Use this form to apply for planning permission to extend or alter your house or flat, to build a garage or other structure on your property or to create access for a vehicle onto a classified road (please read note 9).

Please read the notes before you fill in this form.

1 Please give the address of the property to be altered or extended

19 NEW BARN ROAD
SHOREHAM, WEST SUSSEX.

2 Type of property (please tick)

Detached House ☐ Terraced House ☐ Other (please give details) ☐

Semi-detached House ☐ Flat ☐ BUNGALOW (SEMI)

3 Please describe the development you are applying for

PROPOSED REAR EXTENSION.

4 Applicant (in block capitals)

Full name :	MR/MRS SYMES.
Address (including postcode):	19 NEW BARN ROAD SHOREHAM WEST SUSSEX
Phone Number:	
Home:	01273. 88987.
Work:	
Extension:	
Fax Number:	

Agent (if any)

Full name :	J. MUTT MIAS, MCIOB
Address (including postcode):	94 GREENACRES SHOREHAM, BN43 5XL
Phone Number:	01273-461786
Home:	
Work:	01273-461786.
Extension:	
Fax Number:	01273-461786

5 Please enclose four copies of this form and four sets of plans.
Please number

	Plan number	Scale
Location plan	07/02/01	1:1250
Block plan	"	1:500.
Floor plan	"	1:50.
Elevations	"	1:50
Other	"	1:50

6 Will the development involve cutting down any trees? Yes ☐ No ☑
If "Yes", please show these clearly on the block plan.

7 Will the development (including any new or altered access affect a public footpath or any other public right of way? Yes ☐ No ☑

8 Does this application require a fee? (See note 3) Yes ☑ No ☐

If "No", please tick the option that applies (See note 3) A ☐ B ☐ C ☐

If "Yes", please state the fee enclosed (See note 4) £ 135-00

Signature: Date: 13/02/07

Please print your name: J. Muitt.

Certificate under Article 7 of the Town and Country Planning (General Development Procedure) Order 1995

If anyone else owns the land or part of it, you must fill in Certificate B, which you can get from the Planning Section. You must also tell the owner of the land about this application by serving a notice on them. If you own all of the land, you must fill in Certificate A below.

Certificate A


I confirm that:

- Nobody except the applicant was an owner of any part of the land involved at the beginning of the period of 21 days before the date of this application; and
- none of the land this application relates to is an agricultural holding or part of an agricultural holding.

Signature: Date: 13/02/07.


Please print your name: JOHN MUITT

SPECIFICATION NOTES

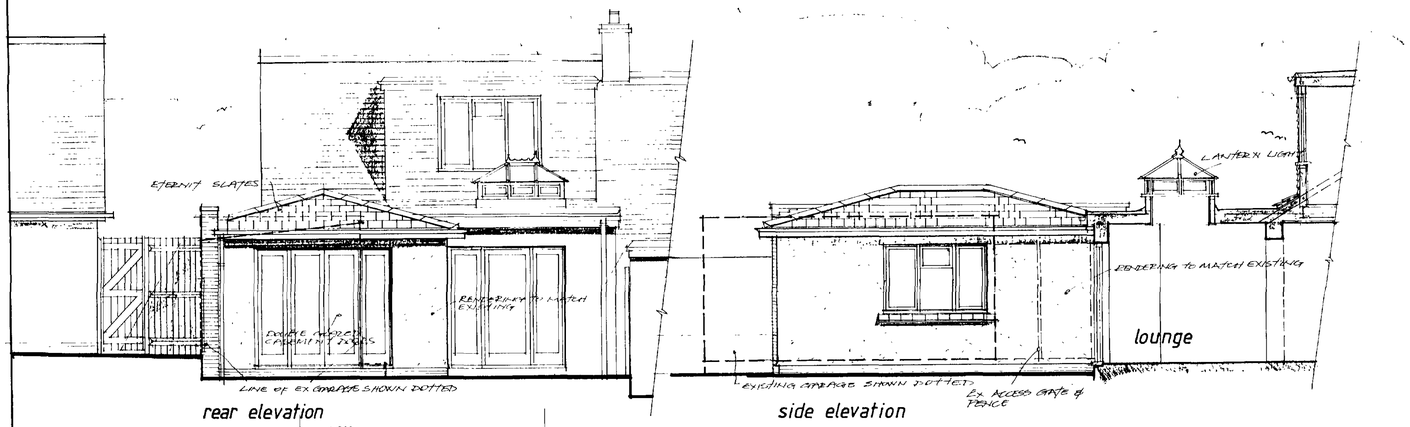


rear elevation


side elevation

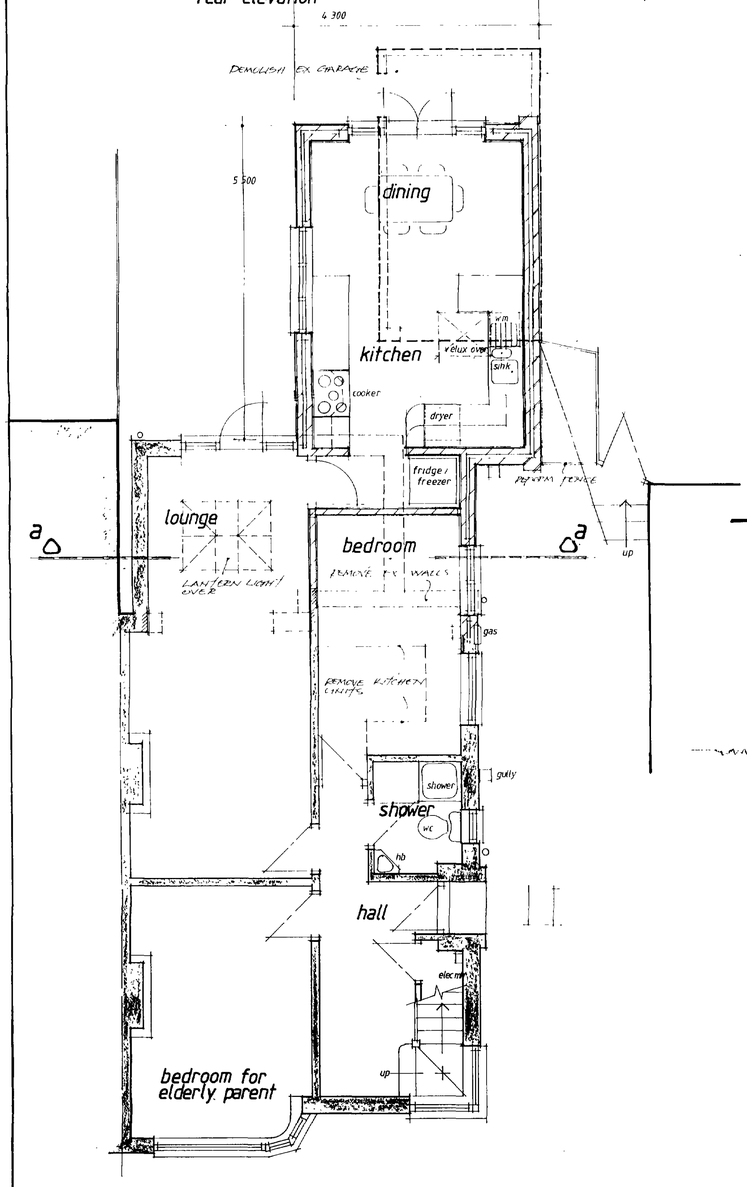


ground floor plan

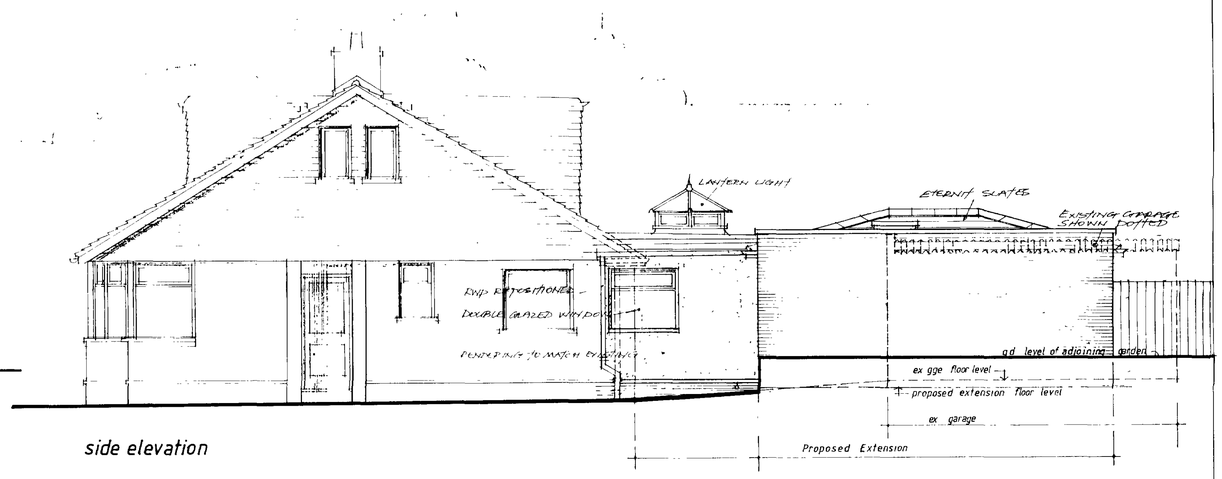


side elevation

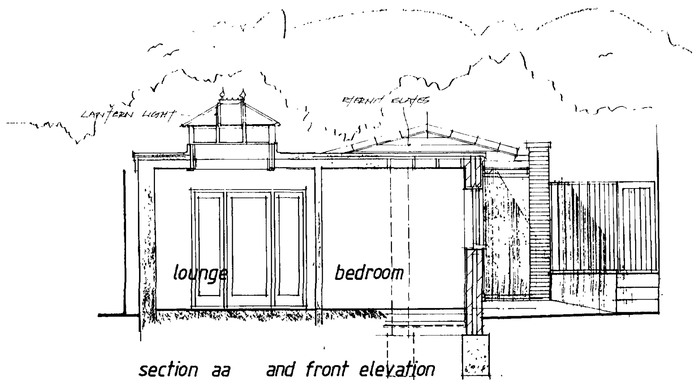

section aa and front elevation

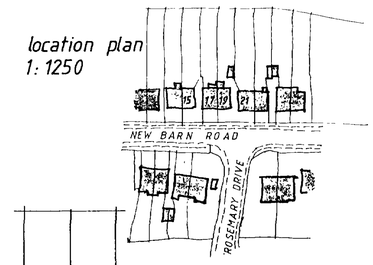

location plan
1: 1250

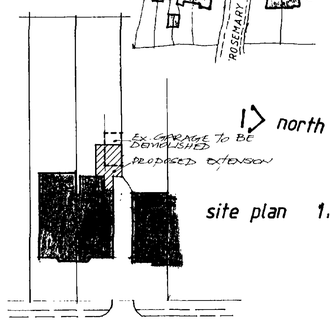

site plan 1.500

RECEIVED
PLANNING SERVICES
Ack 100 5816 07
14 FEB 2007

19 New Barn Road, Shoreham, West Sussex.

proposed rear extension for MR/MRS SYMES

Scale	1.50	Date	FEBRUARY 2007	Drawn By	J.M

John Muitt mias mciob
ARCHITECTURAL CONSULTANT & SURVEYOR
94 Greenacres Shoreham-By-Sea West Sussex BN43 5AL
Tel 01273 464786

JOB NO 01
PROJECT NO 07/02