Planning Services, Adur District Council

Civic Centre,
Ham Road,
Shoreham-by-Sea,
West Sussex,
BN43 6PR

Tel : (01273) 263222 (calls may be recorded)
website : www.adur.gov.uk
e-mail : developmentcontrol@adur.gov.uk

ADUR DISTRICT COUNCIL

PLANNING DIV
PLAN No.
DATE RECEIVED 1 MAR 2009

Application for Planning Permission
Town and Country Planning Act 1990

Publication of planning applications on council web sites
Please note that with the exception of applicant contact details and Certificates of Ownership, the information provided on this application form and in supporting documents may be published on the council's website.
If any other information that is provided as part of the application which falls within the definition of personal data under the Data Protection Act and is not to be published on the council's website, please contact the council's planning department.

1. Applicant Name, Address and Contact Details

Title: . First name: Surname:

Company name: West Sussex Primary Care Trust

Street address: 1 The Causeway
Goring-by-Sea

Town/City: Worthing
County: West Sussex
Country: England
Postcode: BN12 6BT

	Country Code	National Number	Extension Number
Telephone number:	[redacted]	[redacted]	
Mobile number:			
Fax number:			

Email address:

Are you an agent acting on behalf of the applicant? (●) Yes ( ) No

2. Agent Name, Address and Contact Details

Title: Mr First Name: Andrew Surname: Hemsley

Company name: CBH Surveying Consultancy Ltd

Street address: 56
Teville Road

Town/City: Worthing
County: West Sussex
Country: United Kingdom
Postcode: BN11 1UY

	Country Code	National Number	Extension Number
Telephone number:	0844	2640686	
Mobile number:	07795	112168	
Fax number:	0844	2640687	

Email address: info@cbhsurveying.co.uk

3. Description of the Proposal

Please describe the proposed development including any change of use:

Installation of a PVC window into the south elevation at ground floor level to enable the room to be utilised as office space.

Has the building, work or change of use already started? ( ) Yes (●) No

4. Site Address Details

Full postal address of the site (including full postcode where available)

House: 0 Suffix:

House name: Shoreham Health Centre

Street address: Pond Road

Town/City: SHOREHAM-BY-SEA

County: West Sussex

Postcode: BN43 5US

Description of location or a grid reference
(must be completed if postcode is not known):

Easting: 521623

Northing: 105242

Description:

5. Pre-application Advice

Has assistance or prior advice been sought from the local authority about this application? ○ Yes ◉ No

6. Pedestrian and Vehicle Access, Roads and Rights of Way

Is a new or altered vehicle access proposed to or from the public highway? ○ Yes ◉ No

Is a new or altered pedestrian access proposed to or from the public highway? ○ Yes ◉ No

Are there any new public roads to be provided within the site? ○ Yes ◉ No

Are there any new public rights of way to be provided within or adjacent to the site? ○ Yes ◉ No

Do the proposals require any diversions/extinguishments and/or creation of rights of way? ○ Yes ◉ No

7. Waste Storage and Collection

Do the plans incorporate areas to store and aid the collection of waste? ○ Yes ◉ No

Have arrangements been made for the separate storage and collection of recyclable waste? ○ Yes ◉ No

8. Neighbour and Community Consultation

Have you consulted your neighbours or the local community about the proposal? ○ Yes ◉ No

9. Council Employee / Member

Is the applicant or agent related to any member of staff or elected member of the council? ○ Yes ◉ No

10. Materials

Please state what materials (including type, colour and name) are to be used externally (if applicable):

Windows - description:

Description of *existing* materials and finishes:

Dark brown brickwork

Description of *proposed* materials and finishes:

White PVC double glazed window to match the adjacent windows

Are you supplying additional information on submitted plan(s)/drawing(s)/design and access statement? ◉ Yes ○ No

If Yes, please state references for the plan(s)/drawing(s)/design and access statement:

Photographs of location and existing windows

11. Vehicle Parking

Please provide information on the existing and proposed number of on-site parking spaces:

Type of vehicle	Existing number of spaces	Total proposed (including spaces retained)	Difference in spaces

12. Foul Sewage

Please state how foul sewage is to be disposed of:

Mains sewer	☒	Package treatment plant	☐	Unknown	☐
Septic tank	☐	Cess pit	☐		

Other

Are you proposing to connect to the existing drainage system? ○ Yes ◉ No ○ Unknown

13. Assessment of Flood Risk

Is the site within an area at risk of flooding? Refer to the Environment Agency's Flood Map showing flood zones 2 and 3 and consult Environment Agency standing advice and your local planning authority requirements for information as necessary. ○ Yes ◉ No

If Yes, you will need to submit an appropriate flood risk assessment to consider the risk to the proposed site.

Is your proposal within 20 metres of a watercourse (e.g. river, stream or beck)? ○ Yes ◉ No

Will the proposal increase the flood risk elsewhere? ○ Yes ◉ No

How will surface water be disposed of?

☐ Sustainable drainage system	☒ Main sewer	☐ Pond/lake
☐ Soakaway	☐ Existing watercourse	

14. Biodiversity and Geological Conservation

To assist in answering the following questions refer to the guidance notes for further information on when there is a reasonable likelihood that any important biodiversity or geological conservation features may be present or nearby and whether they are likely to be affected by your proposals.

Having referred to the guidance notes, is there a reasonable likelihood of the following being affected adversely or conserved and enhanced within the application site, OR on land adjacent to or near the application site:

a) Protected and priority species

○ Yes, on the development site ○ Yes, on land adjacent to or near the proposed development ◉ No

b) Designated sites, important habitats or other biodiversity features

○ Yes, on the development site ○ Yes, on land adjacent to or near the proposed development ◉ No

c) Features of geological conservation importance

○ Yes, on the development site ○ Yes, on land adjacent to or near the proposed development ◉ No

15. Existing Use

Please describe the current use of the site:

Community Health Centre providing a range of local health facilities including GP's

Is the site currently vacant? ○ Yes ◉ No

Does the proposal involve any of the following:

Land which is known to be contaminated? ○ Yes ◉ No

Land where contamination is suspected for all or part of the site? ○ Yes ◉ No

A proposed use that would be particularly vulnerable to the presence of contamination? ○ Yes ◉ No

Application advice
If you have said Yes to any of the above, you will need to submit an appropriate contamination assessment.

16. Trees and Hedges

Are there trees or hedges on the proposed development site? ○ Yes ◉ No

And/or: Are there trees or hedges on land adjacent to the proposed development site that could influence the development or might be important as part of the local landscape character? ○ Yes ◉ No

If Yes to either or both of the above, you will need to provide a full Tree Survey with accompanying plan before your application can be determined. Your Local Planning Authority should make clear on its website what the survey should contain, in accordance with the current 'BS5837: Trees in relation to construction - Recommendations'

17. Trade Effluent

Does the proposal involve the need to dispose of trade effluents or waste? ○ Yes ◉ No

18. Residential Units

Does your proposal include the gain or loss of residential units? ○ Yes ◉ No

19. All Types of Development: Non-residential Floorspace

Does your proposal involve the loss, gain or change of use of non-residential floorspace? ○ Yes ◉ No

20. Employment

If known, please complete the following information regarding employees:

	Full-time	Part-time	Equivalent number of full-time
Existing employees	0	0	0
Proposed employees	0	0	0

21. Hours of Opening

If known, please state the hours of opening for each non-residential use proposed:

Use	Monday to Friday Start Time	Monday to Friday End Time	Saturday Start Time	Saturday End Time	Sunday and Bank Holidays Start Time	Sunday and Bank Holidays End Time	Not Known

22. Site Area

What is the site area? 00.00 sq.metres

23. Industrial or Commercial Processes and Machinery

Please describe the activities and processes which would be carried out on the site and the end products including plant, ventilation or air conditioning. Please include the type of machinery which may be installed on site:

None

Is the proposal for a waste management development? ○ Yes ◉ No

24. Hazardous Substances

Is any hazardous waste involved in the proposal? ○ Yes ◉ No

25. Site Visit

Can the site be seen from a public road, public footpath, bridleway or other public land? ◉ Yes ○ No

If the planning authority needs to make an appointment to carry out a site visit, whom should they contact? (Please select only one)

◉ The agent ○ The applicant ○ Other person

26. Certificates (Certificate A)

Certificate of Ownership - Certificate A

Town and Country Planning (General Development Procedure) Order 1995 Certificate under Article 7

I certify/The applicant certifies that on the day 21 days before the date of this application nobody except myself/ the applicant was the owner (owner is a person with a freehold interest or leasehold interest with at least 7 years left to run) of any part of the land or building to which the application relates.

Title: Mr First name: Andrew Surname: Hemsley

Person role: Agent Declaration date: 02/03/2009 ☒ Declaration made

26. Certificates (Agricultural Holdings Certificate)

Agricultural Holding Certificate

Town and Country Planning (General Development Procedure) Order 1995 Certificate under Article 7

Agricultural Land Declaration - You Must Select Either A or B

(A) None of the land to which the application relates is, or is part of an agricultural holding. ◉

(B) I have/The applicant has given the requisite notice to every person other than myself/the applicant who, on the day 21 days before the date of this application, was a tenant of an agricultural holding on all or part of the land to which this application relates, as listed below: ○

Title: Mr First Name: Andrew Surname: Hemsley

Person role: Agent Declaration date: 02/03/2009 ☒ Declaration Made

27. Declaration

I/we hereby apply for planning permission/consent as described in this form and the accompanying plans/drawings and additional information. ☒

Date 02/03/2009

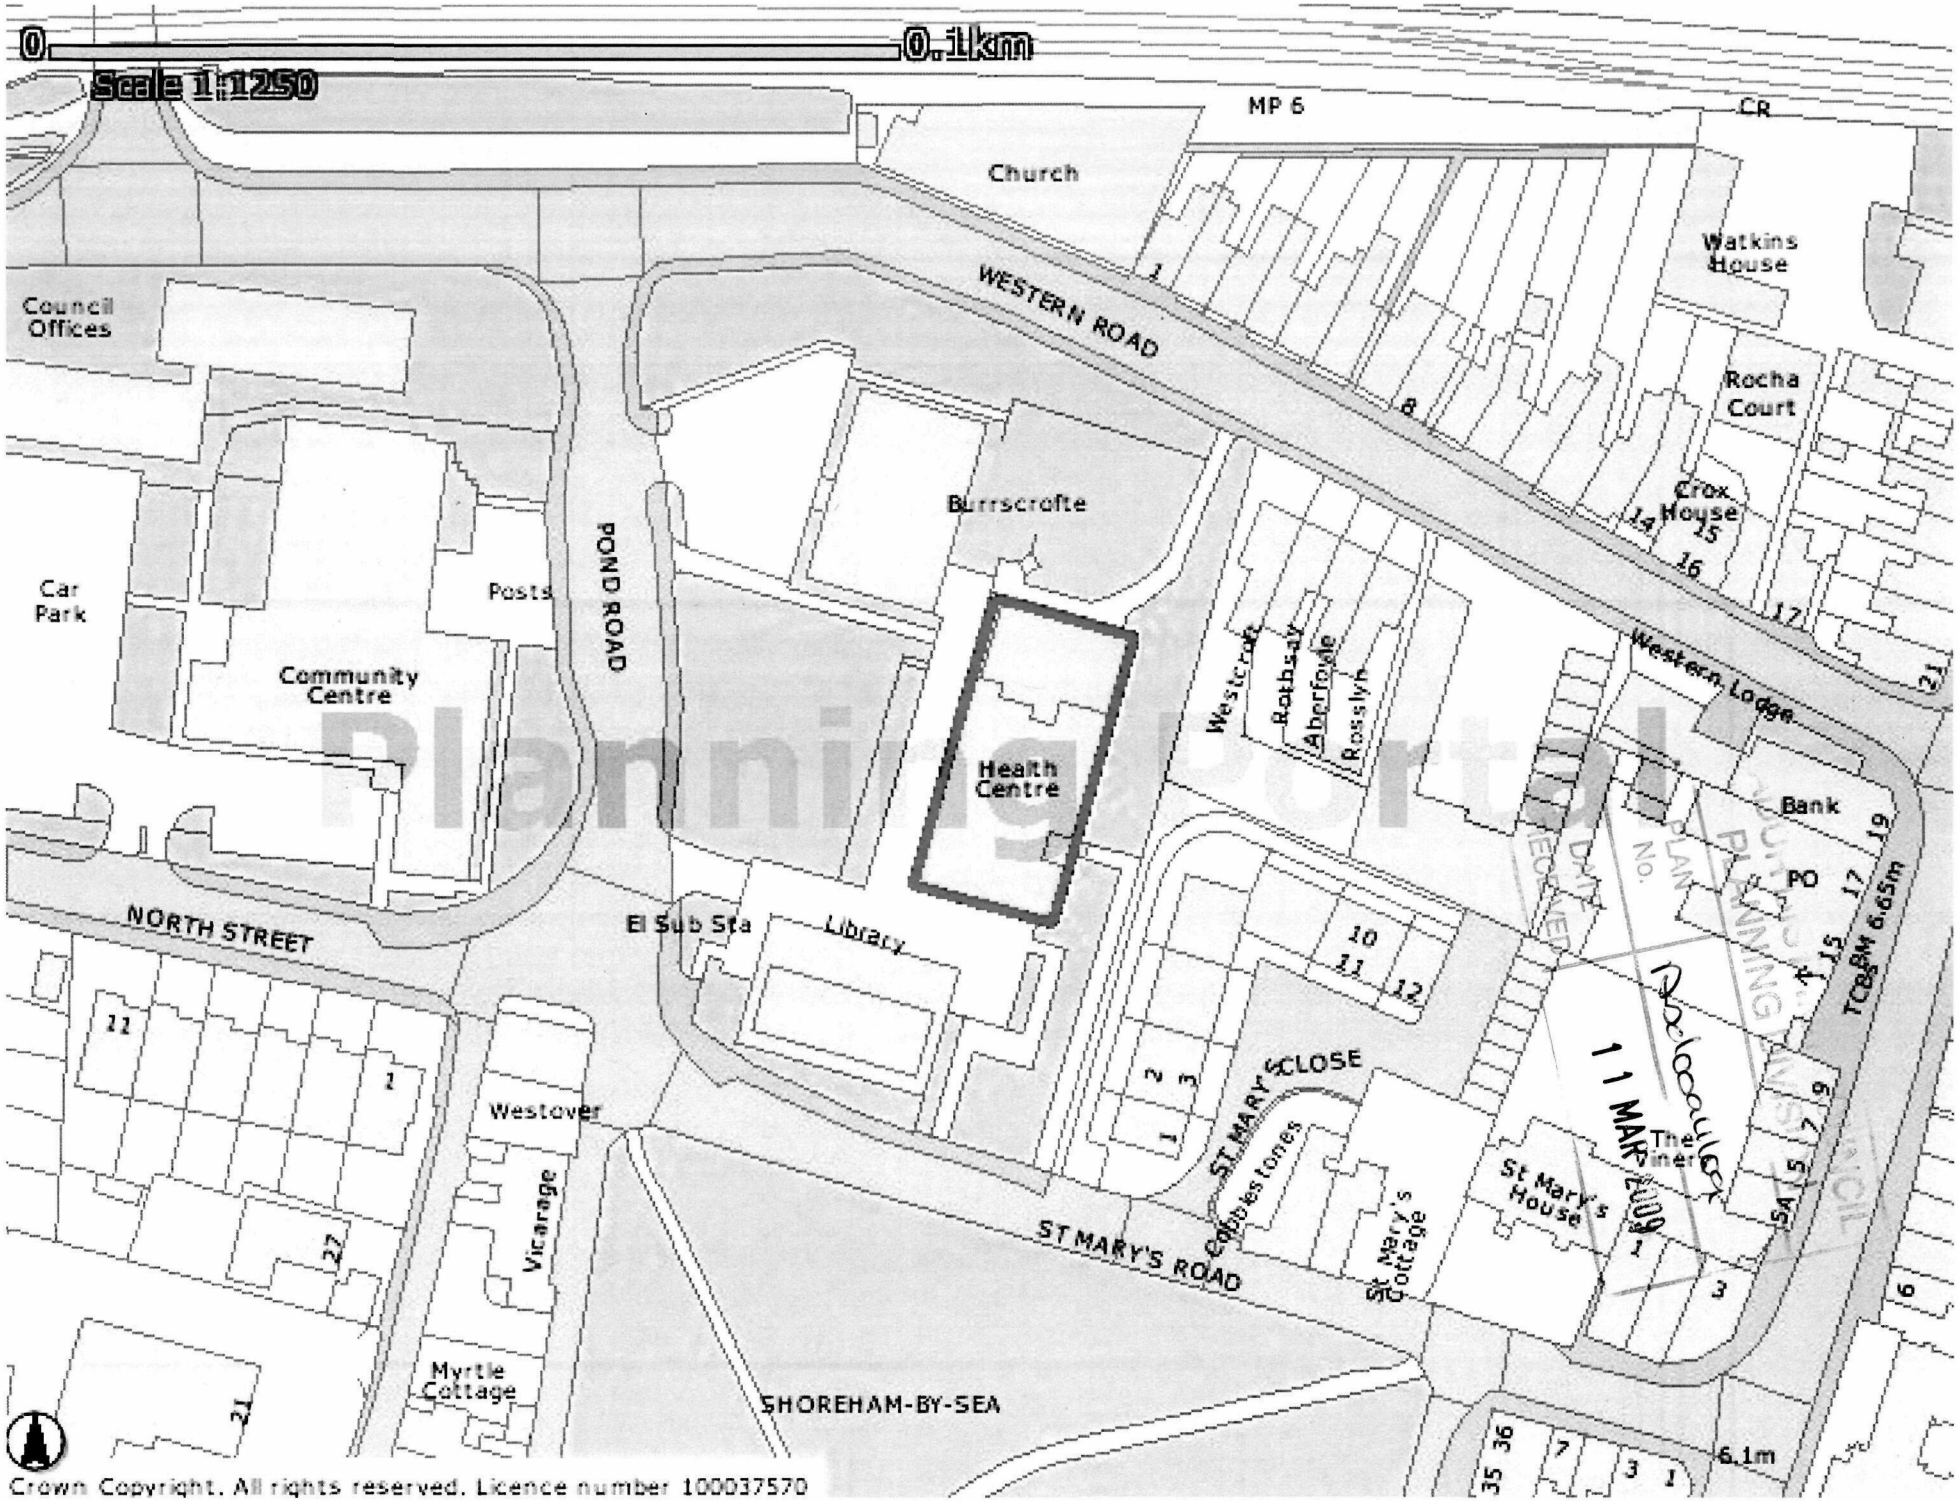

0
0.1km
Scale 1:1250
MP 6
CR
Church
Watkins House
Council Offices
WESTERN ROAD
Rocha Court
Crox House
Burrscrofte
Car Park
Posts
POND ROAD
Community Centre
Health Centre
Westcroft
Rothsay
Aberfoyle
Rosslyn
Western Lodge
Bank
PO
NORTH STREET
El Sub Sta
Library
ST MARY'S CLOSE
Cobblestones
St Mary's Cottage
St Mary's House
The Miner
ST MARY'S ROAD
Westover
Vicarage
Myrtle Cottage
SHOREHAM-BY-SEA
TCB
6.65m
6.1m
11 MAR 2009
Crown Copyright. All rights reserved. Licence number 100037570



Fig. 1.1 South Elevation



Fig 1.2 Position of New Window (Sign to be relocated)

PN09/004 Shoreham Health Centre Window Installation

11 MAR 2009

CBH SURVEYING CONSULTANCY LIMITED

CBH
SURVEYING CONSULTANCY LIMITED

Oxford House Business Centre
56 Teville Road, Worthing
West Sussex, BN11 1UY
T: 0844 264 0686
F: 0844 264 0687
M: 07795 112168
E: info@cbhsurveying.co.uk
W: www.cbhsurveying.co.uk

Director: Andrew Hemsley
Registered in England & Wales
No. 5549926



Fig 1.3 Adjacent Window (Installed under previous planning application)

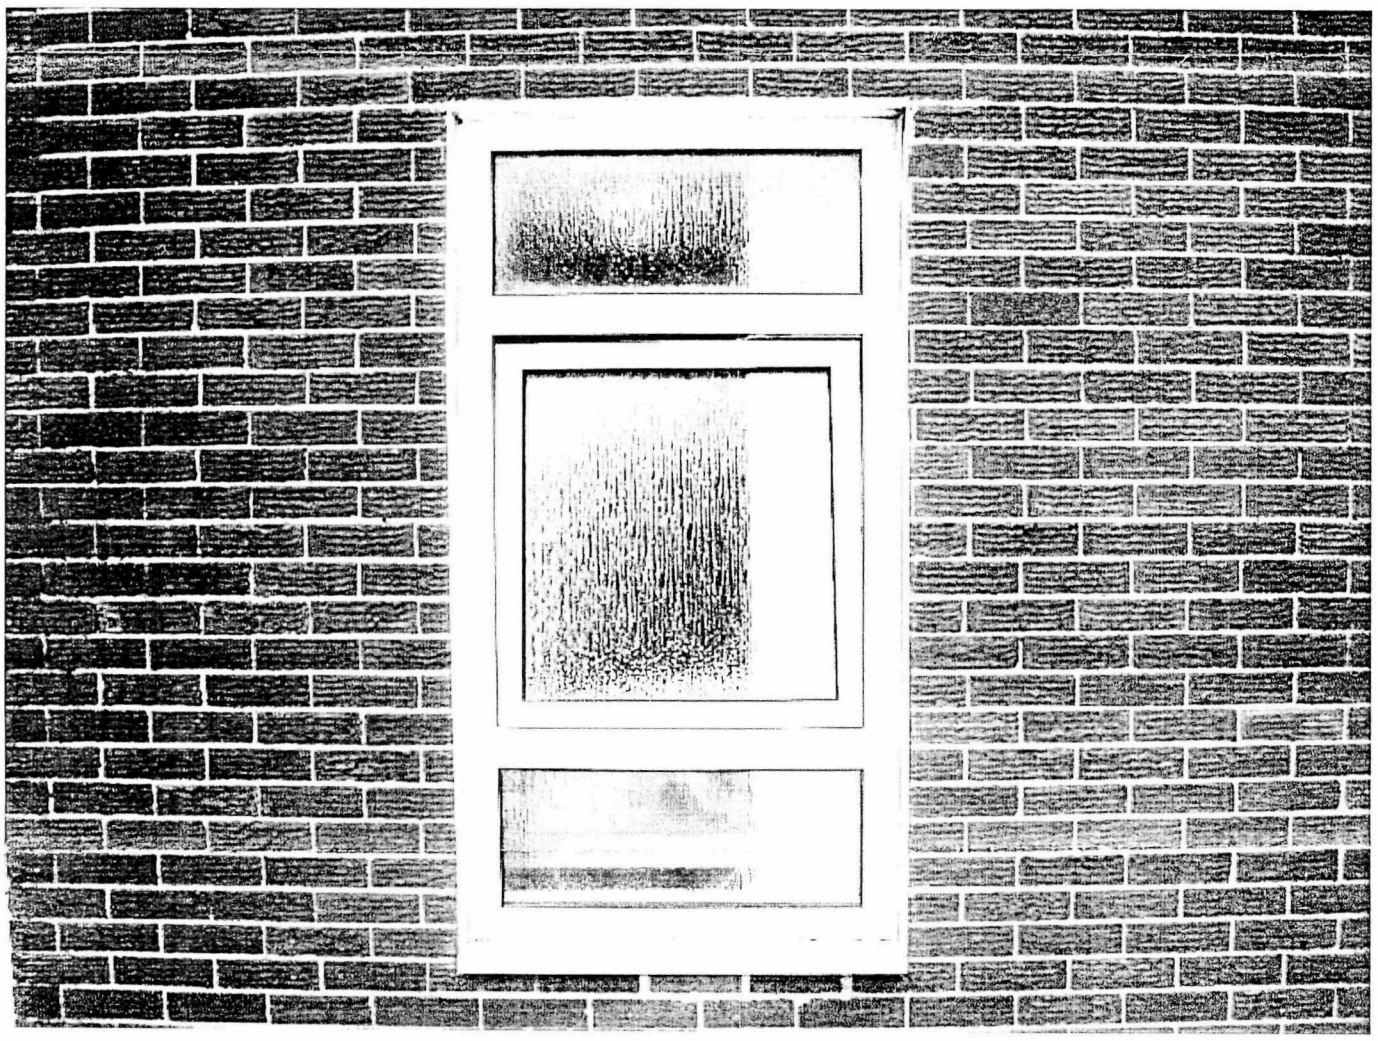


Fig 1.4 Existing Window (Fenestration to be replicated for new window)

PN09/004 Shoreham Health Centre Window Installation

11 MAR 2009

CBH SURVEYING CONSULTANCY LIMITED

CBH

Oxford House Business Centre
56 Teville Road, Worthing
West Sussex, BN11 1UY
T: 0844 264 0686
F: 0844 264 0687
M: 07795 112168
E: info@cbhsurveying.co.uk
W: www.cbhsurveying.co.uk

Director: Andrew Hemsley
Registered in England & Wales
No. 5549926