
Do Not Scale. All dimensions and conditions are to be checked on site prior to preparing drawings or commencing any work. © This drawing is the property of JDRM Architectural Design LLP and protected by the Copyright, Designs and Patents Act, 1988




P01 **SITE PLAN** 1:500
EXISTING

0 2 5 10 25 50
Scale in metres

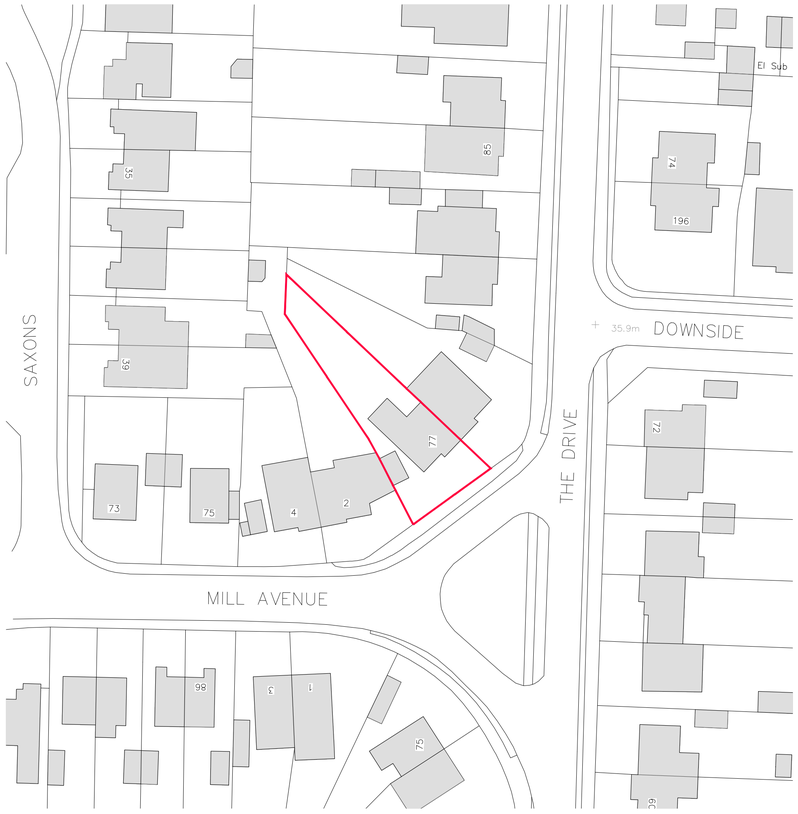


P02 **BLOCK PLAN** 1:1250
EXISTING

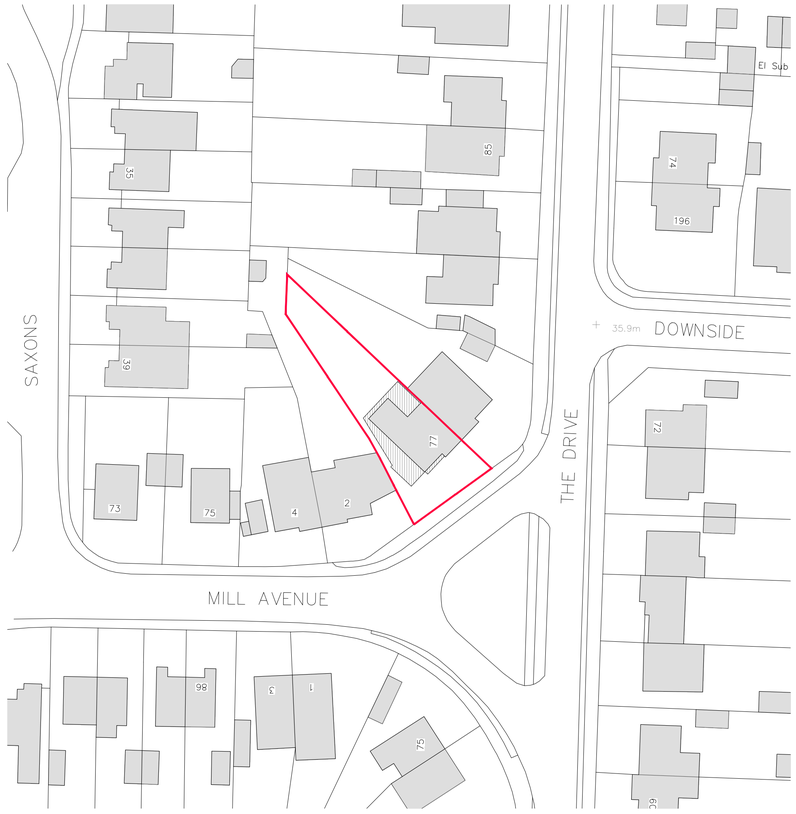

P03 **SITE PLAN** 1:500
PROPOSED

0 2 5 10 25 50
Scale in metres

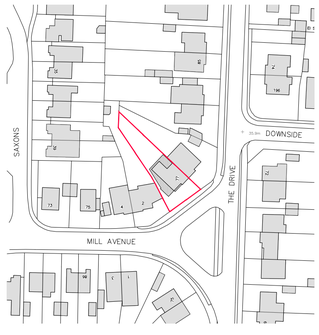

P04 **BLOCK PLAN** 1:1250
PROPOSED

Rev: Date: Notes: Drawn: Checked:

Project:
77 THE DRIVE
SHOREHAM-BY-SEA
CHRIS WITHAM & JACQUI FAWCETT

JDRM Architectural Design LLP

drawing number: **2137(11)001** rev: /

EXISTING + PROPOSED
SITE LOCATION + BLOCK PLAN

SCALE 1:500 + 1:1250 @ A1

Issued for:
APPROVAL

Drawn by: RM
Checked by: JD

J D R M / 17 Coventry St / Brighton / BN1 5PP / www.jdrmarchitecture.com