


SITE PLAN 1:200

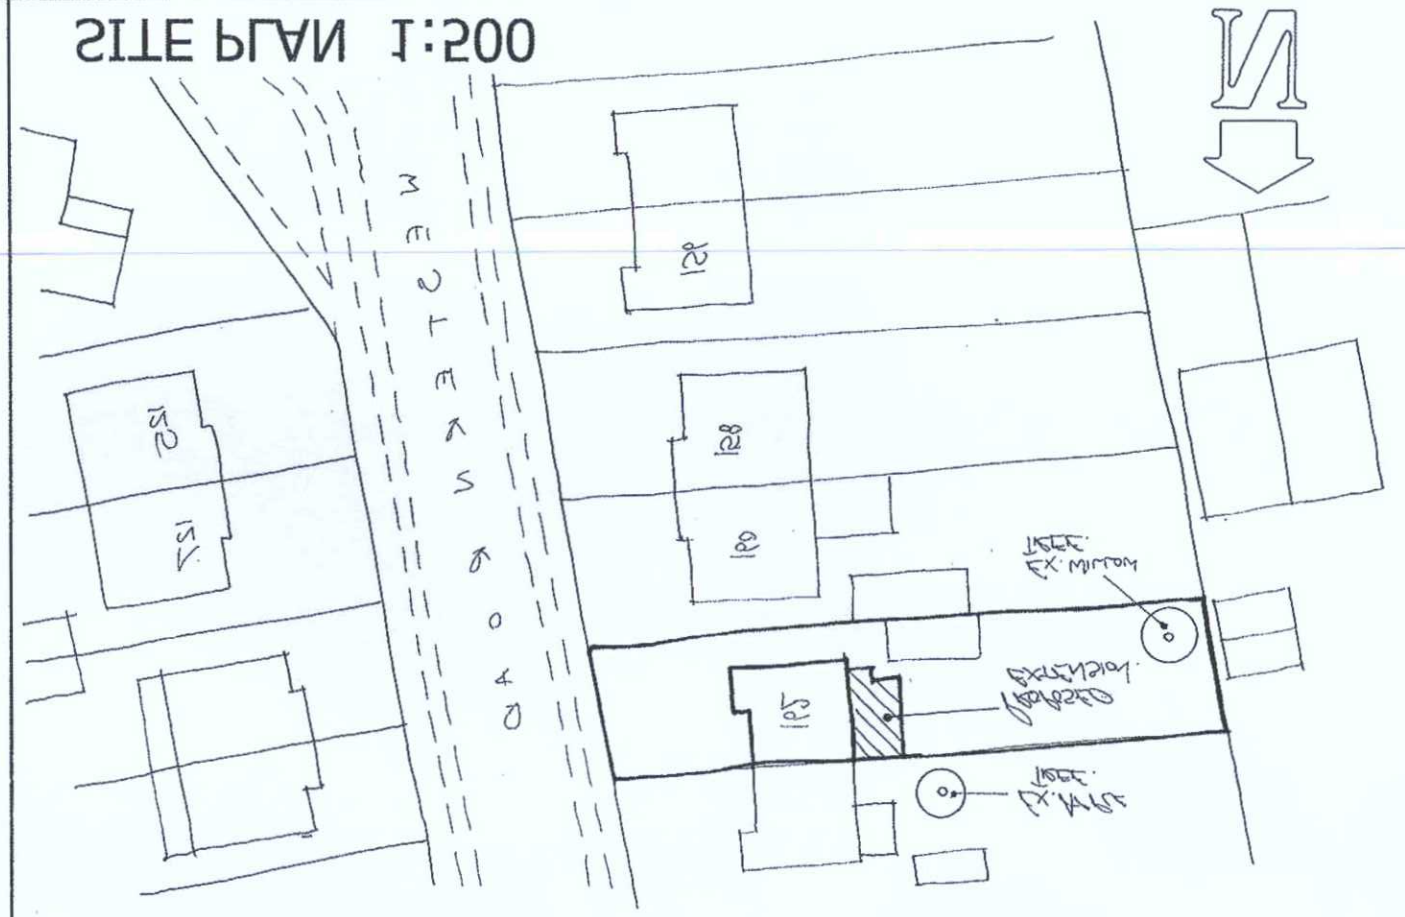


PROPOSED SIDE ELEVATION 1:20

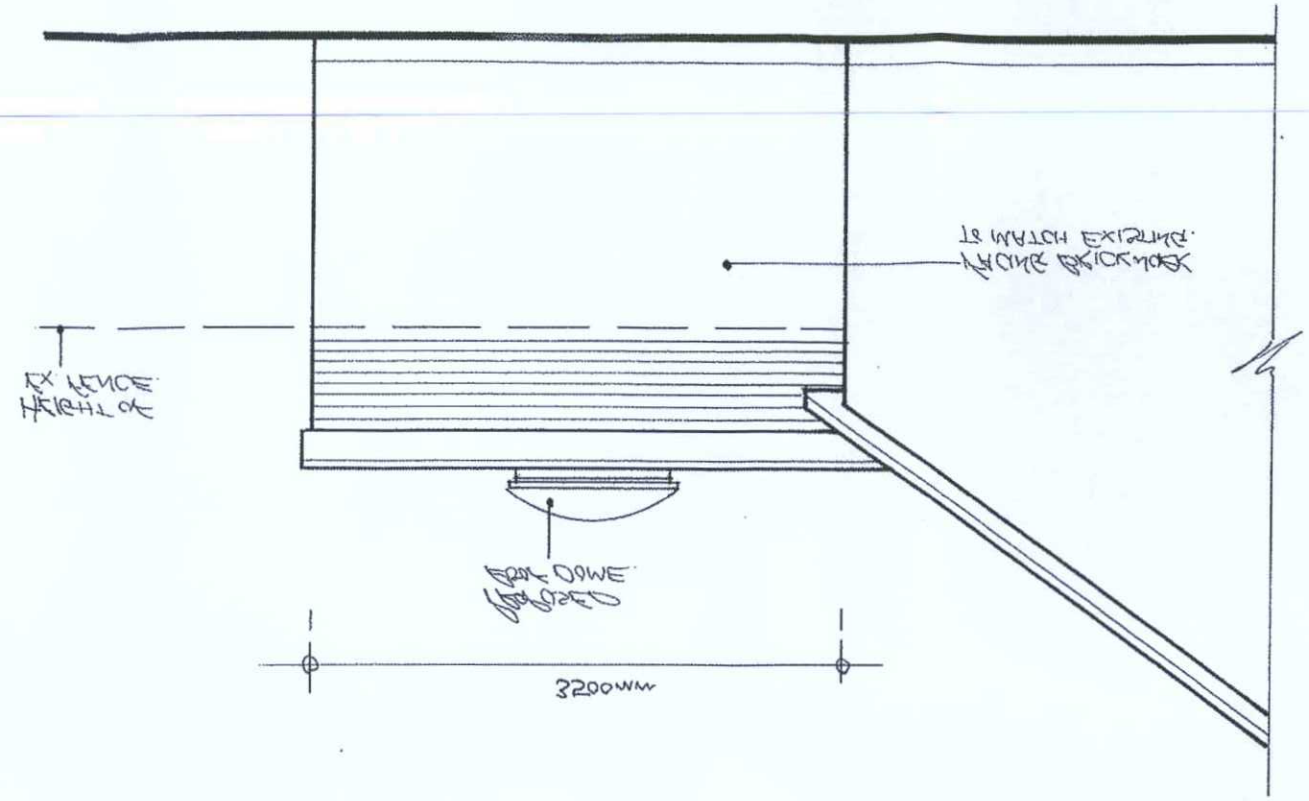

PROPOSED REAR ELEVATION 1:20

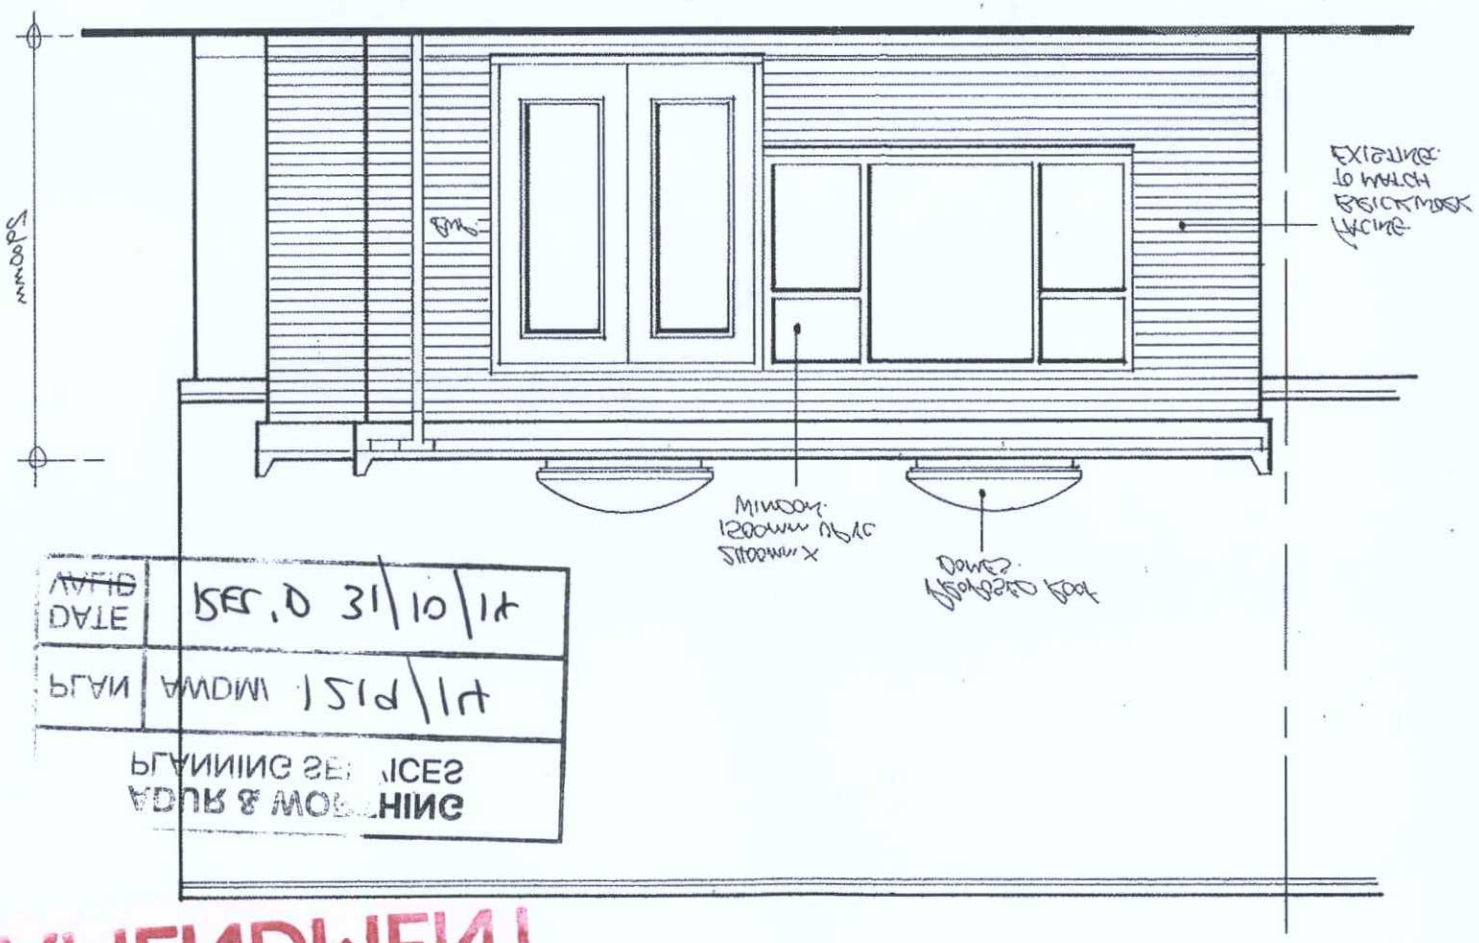

PROPOSED SIDE ELEVATION 1:20

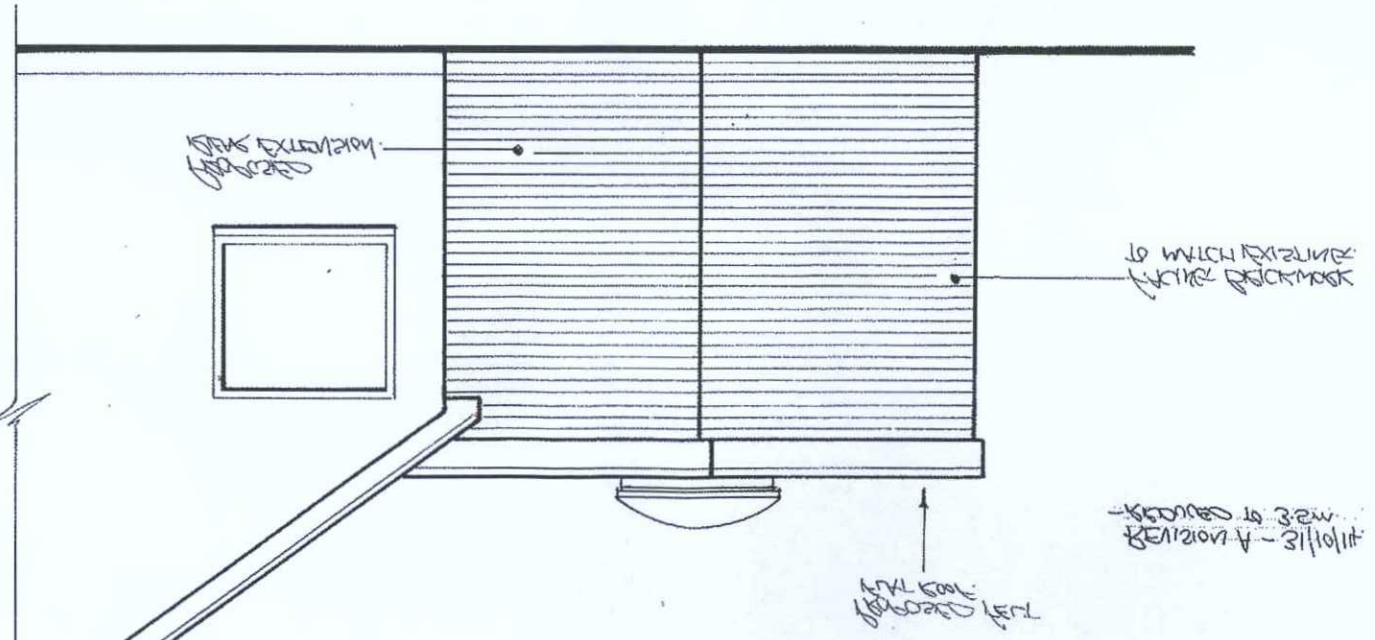

DWG NO: AD-127-03 | A	Paper size: A3	Scale: As shown	Date: Aug. 2014
Drawing title: Proposed Rear Extension			
Address of work: 157 Western Road, Southing			
attelpny moore associates architectural & drawing surveying services		Clapham Worthing Road Phone Geoffrey Clot Business Park Unit 1 West Sussex BN13 3UT	

PLAN	AMDM 1	31/10/14
DATE	REV. D	31/10/14
AMEND		

PLANNING SERVICES
ADAM & MORNING

AMENDMENT