AMENDMENTS:

BLB chartered engineers

Do not scale off drawings
Check all dimensions on site before work is commenced
This drawing is to be read in conjunction with all relevant drawings
All goods, materials and workmanship to conform with current Building Regulations
British Standards and Codes of Practice

BLB CHARTERED ENGINEERS
BLB House, 15-16 Huns Mere Way, Brighton BN2 9SA
Telephone 01273 626232 Facsimile 01273 626275
enquiries@blbengineers.co.uk www.blbengineers.co.uk
CHARTERED CIVIL AND STRUCTURAL ENGINEERS

CLIENT: MR AND MRS GIBBS

JOB TITLE: 41 THE GREEN SOUTHWICK BN42 4FY

DRAWING NUMBER: e13136

SCALE: 1:500

DATE: JULY 2014

DRAWING TITLE: LOCATION PLAN

DRAWN BY: DCS

CHECKED:

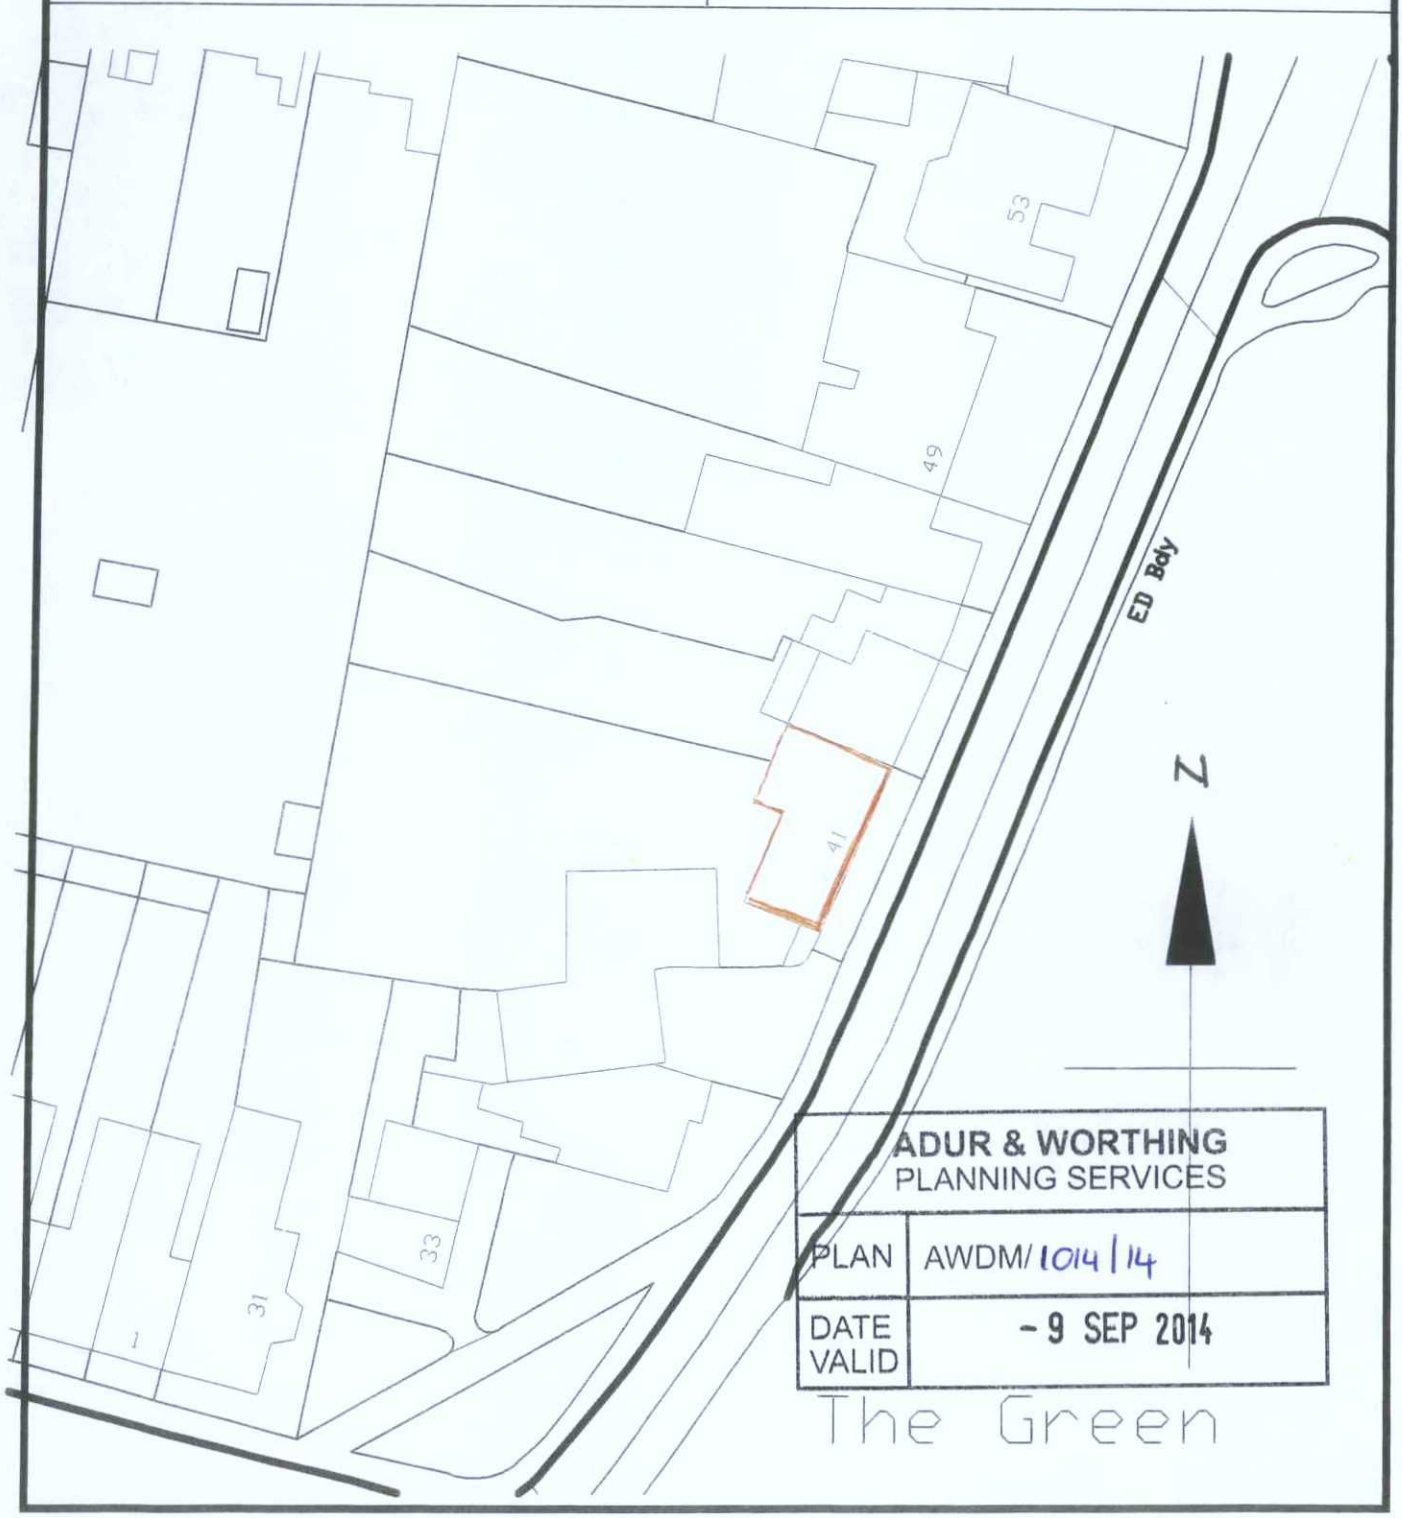

ADUR & WORTHING
PLANNING SERVICES

PLAN	AWDM/1014/14
DATE VALID	- 9 SEP 2014