DO NOT SCALE FROM THIS DRAWING

1m 2m 3m 4m 5m 6m 7m 8m 9m 10m

1:50 Scale Bar

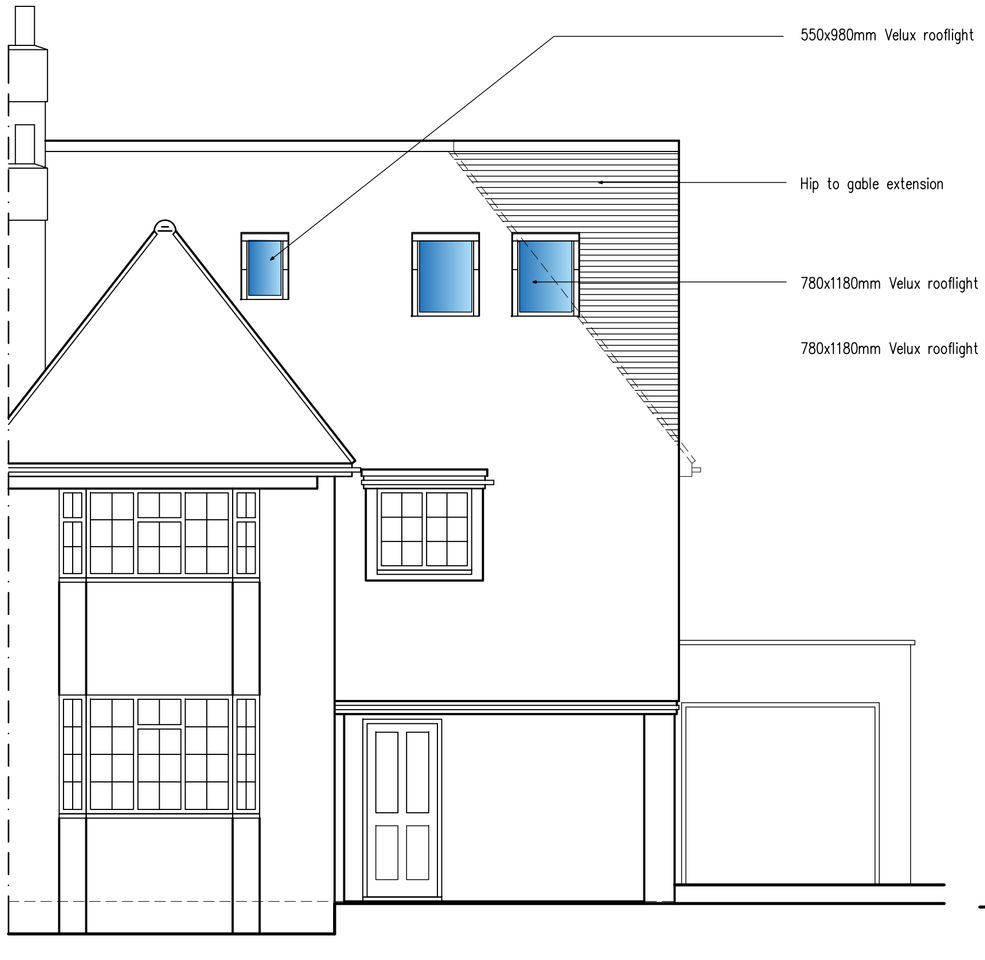

East Elevation



North Elevation

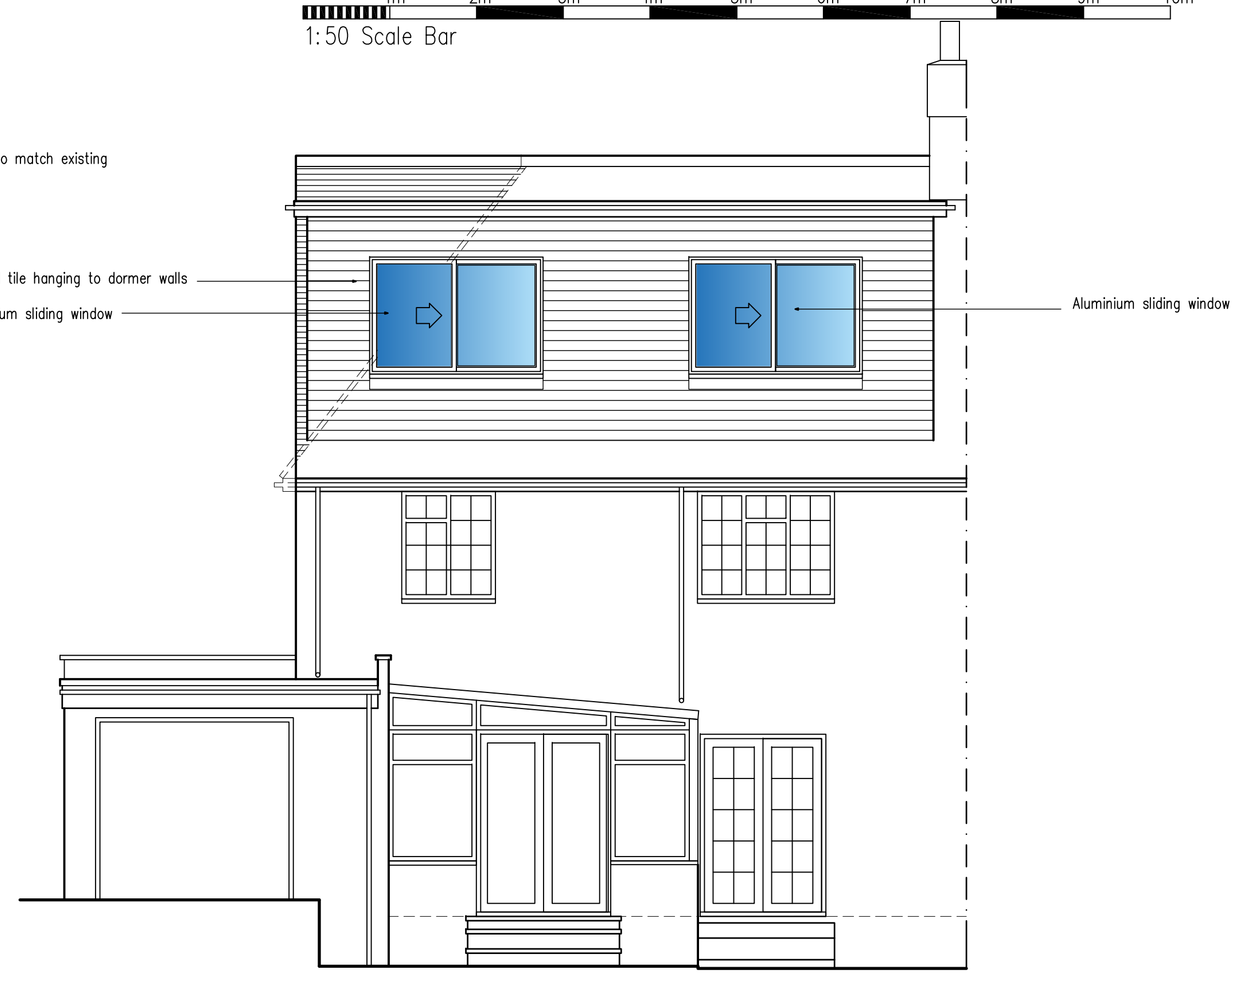

West Elevation

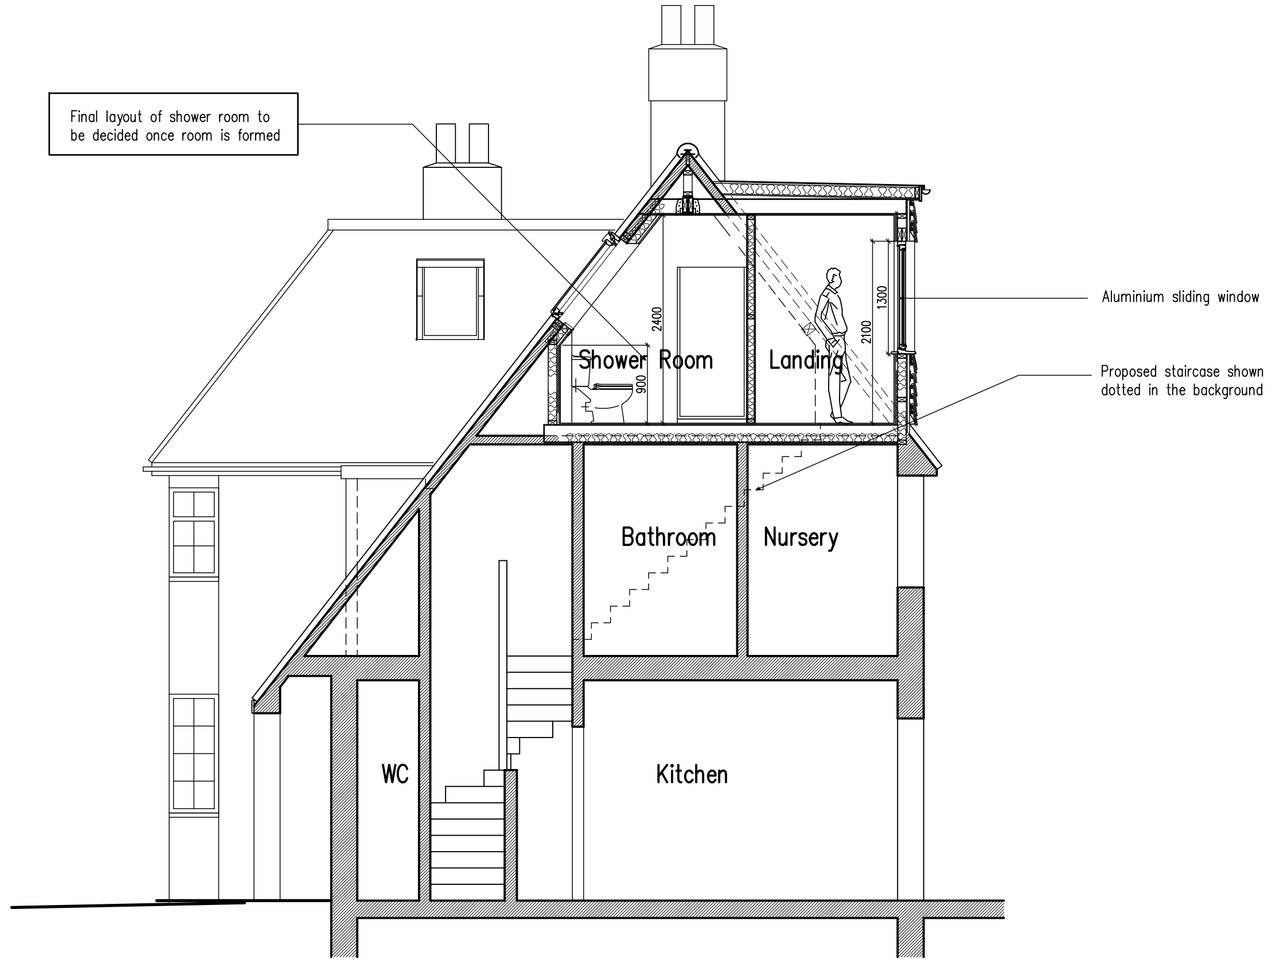

Section A-A

B	01.07.21	Further client amendments
A	29.06.21	Client requirements added

Proposed Conversion Of Roof Space at: 49 The Drive, Shoreham-By-Sea, West Sussex

rja Planning & Building Consultants Ltd.
1st Floor
10 High Street
Shoreham-By-Sea
West Sussex BN43 5DA
t: 01273 467297 mob: 07971 375739
e: rex@rjapbc.co.uk web: www.rjapbc.co.uk

Chartered Institute of Architectural Technologists

PROJECT: 49 The Drive, Shoreham-By-Sea, West Sussex

DRAWING TITLE: Proposed Elevations & Section

CLIENT: Mr & Mrs D. Sayle

DWG NO: 21848-02

REVISION: B

SCALE: 1:50 @ A1

DATE: 16.06.21

DRAWN: rex