22 Maple Court, Wallace Avenue, Worthing Weat Sussex, BN11 5PZ

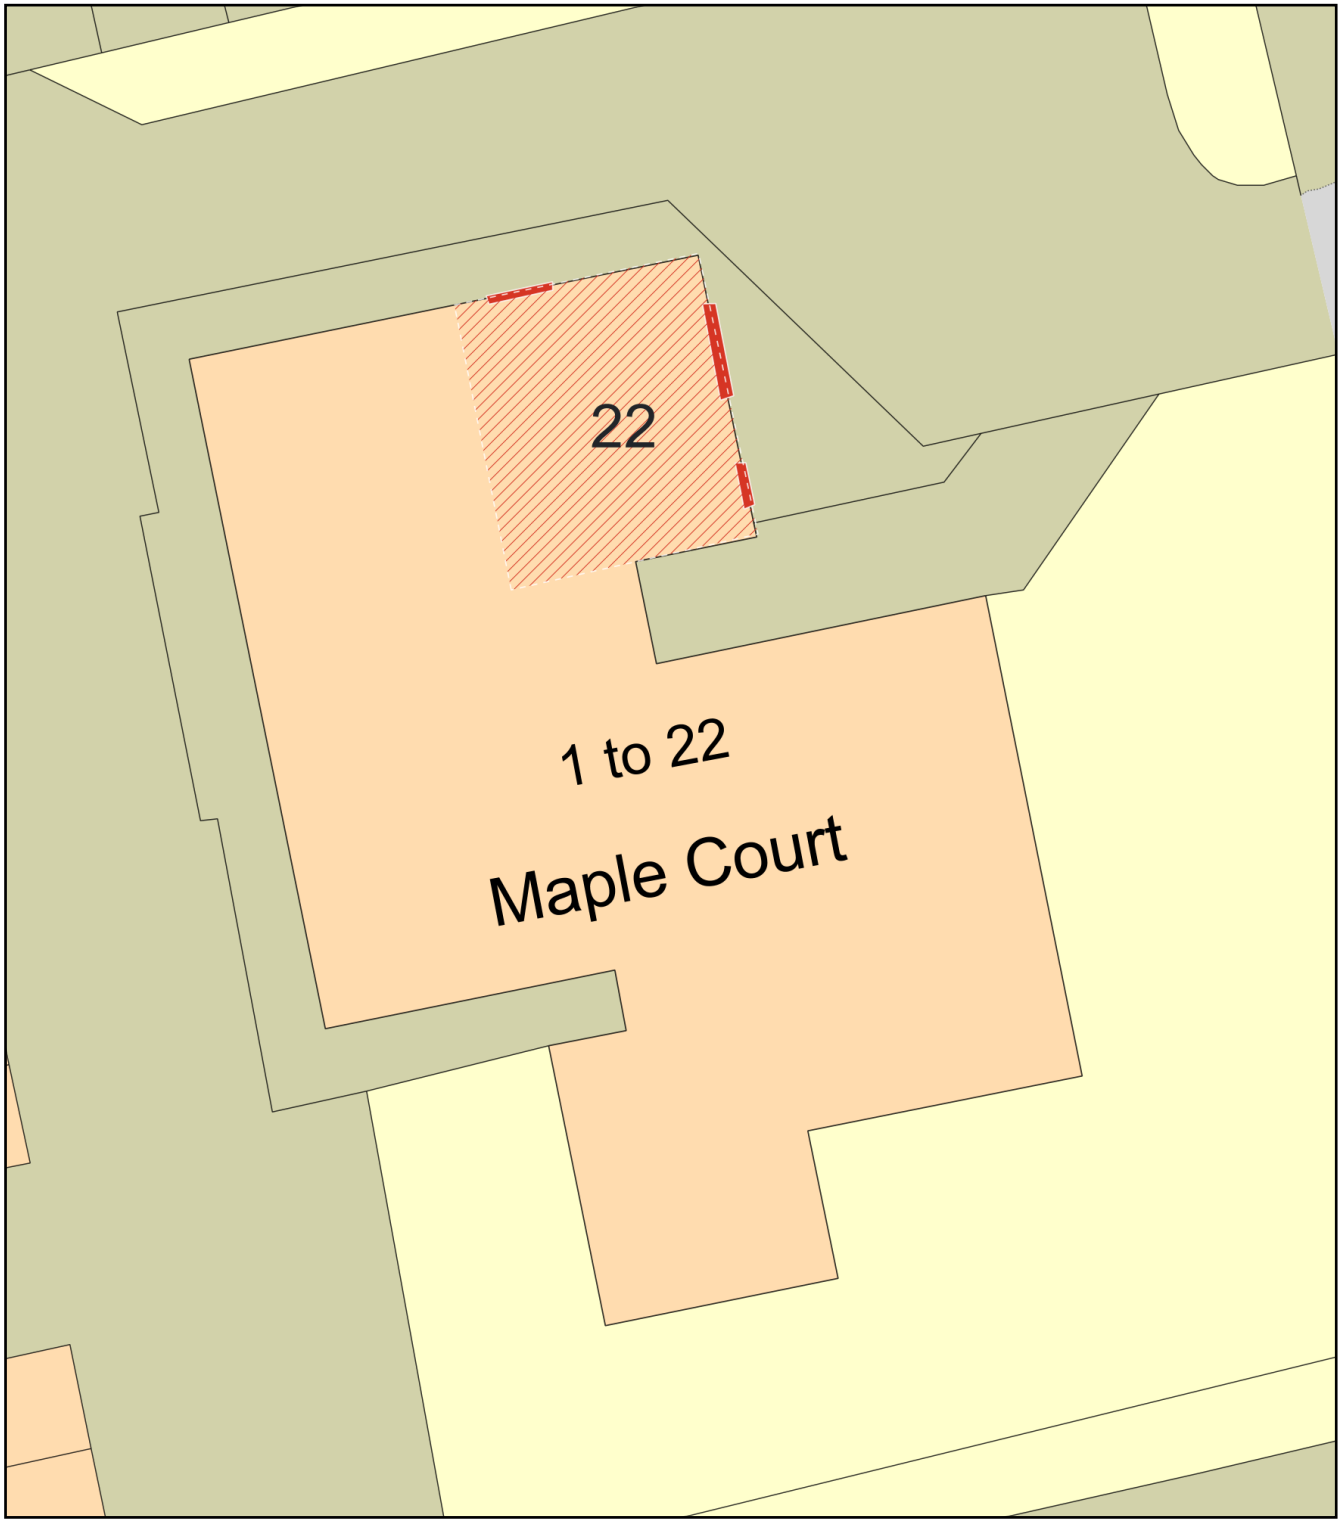

0 10
Metres

N

ReQuestaPlan

Plan Produced for: Susan Brown

Date Produced: 24 Feb 2024

Plan Reference Number: TQRQM24055203936845

Scale: 1:200 @ A4

© Crown copyright and database rights 2023 OS 100042766