



South Elevation




East Elevation

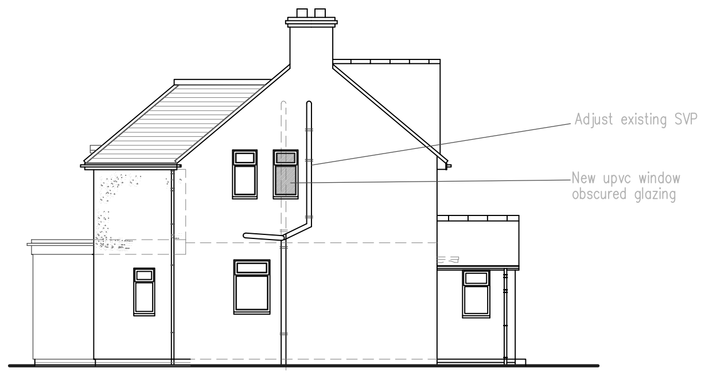


West Elevation

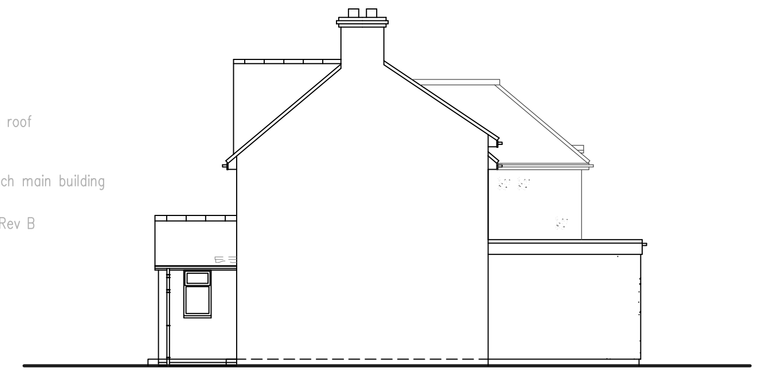


North Elevation

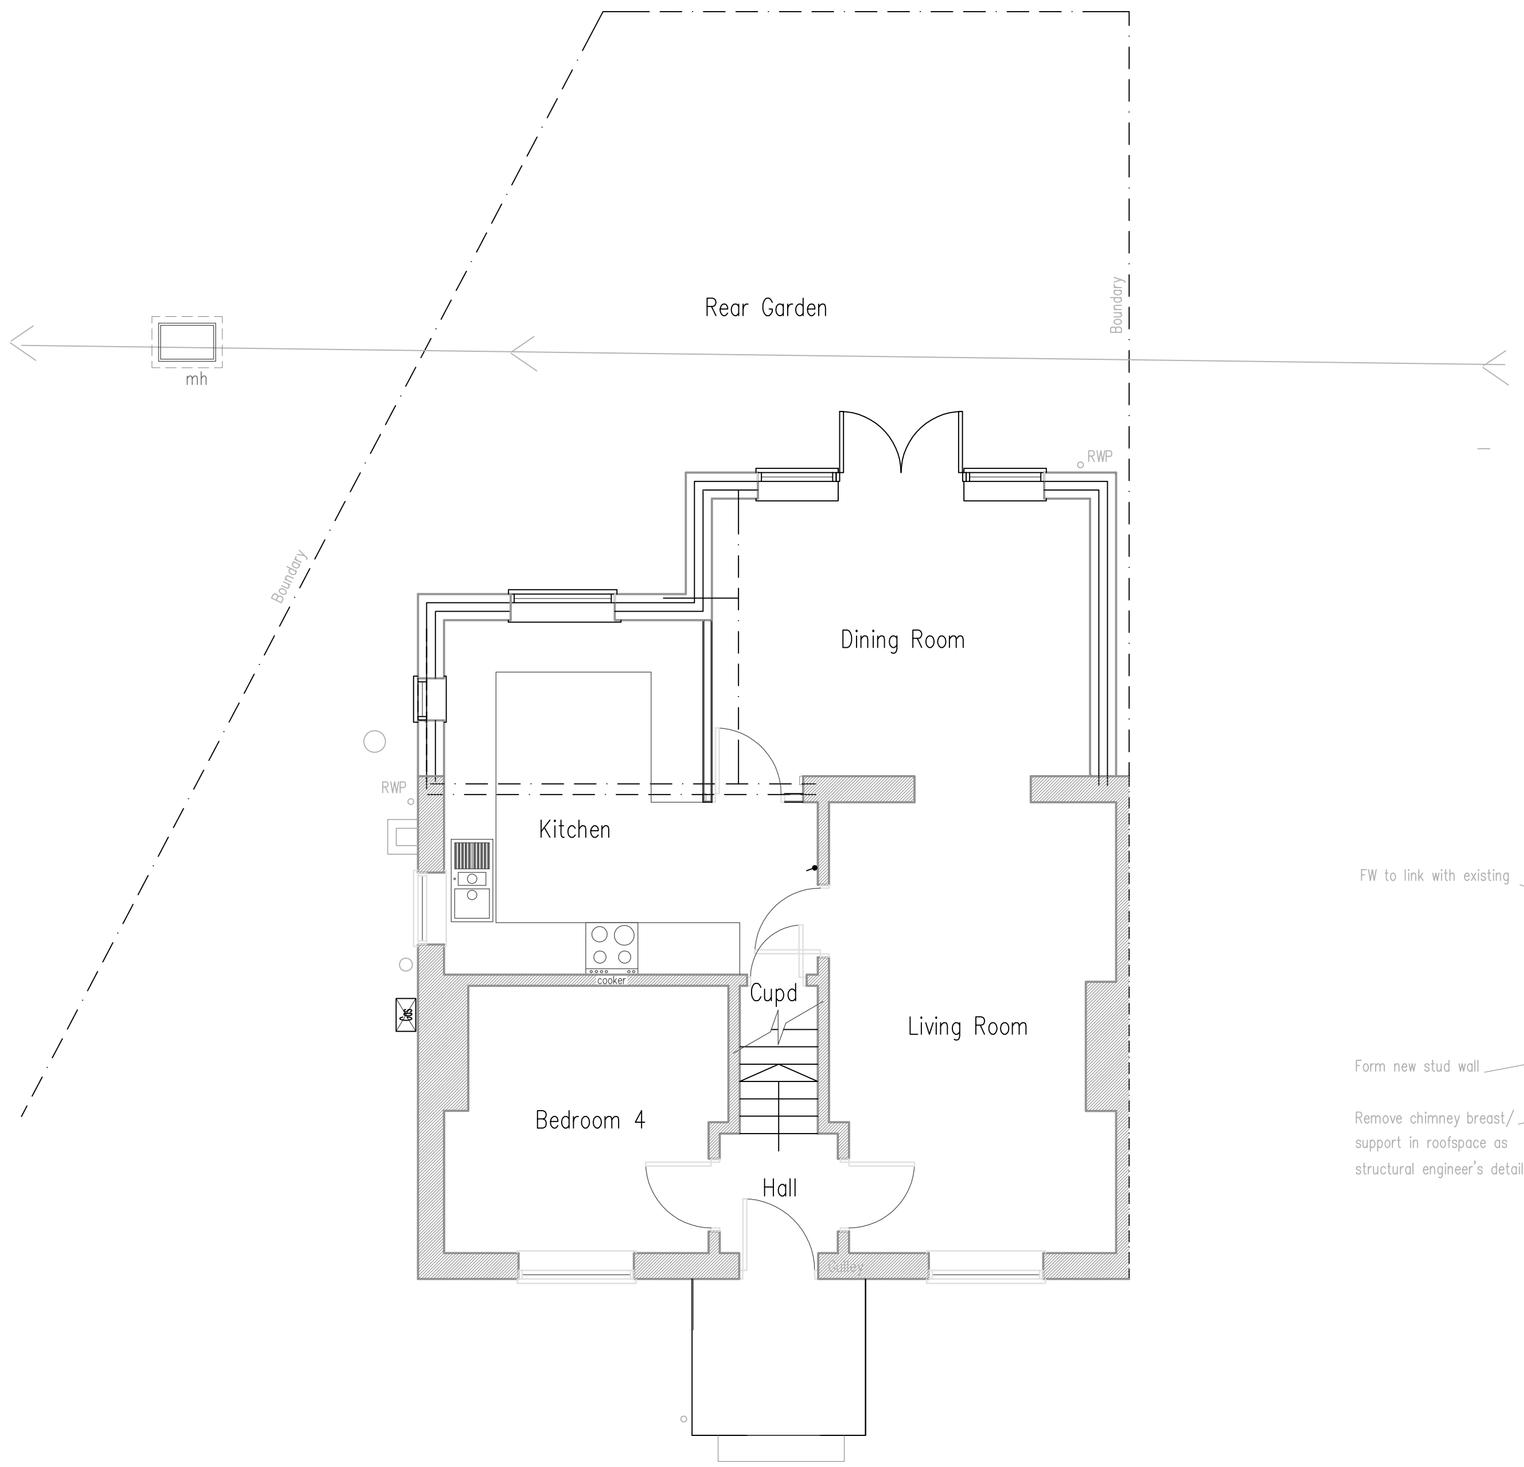

Ground Floor Plan

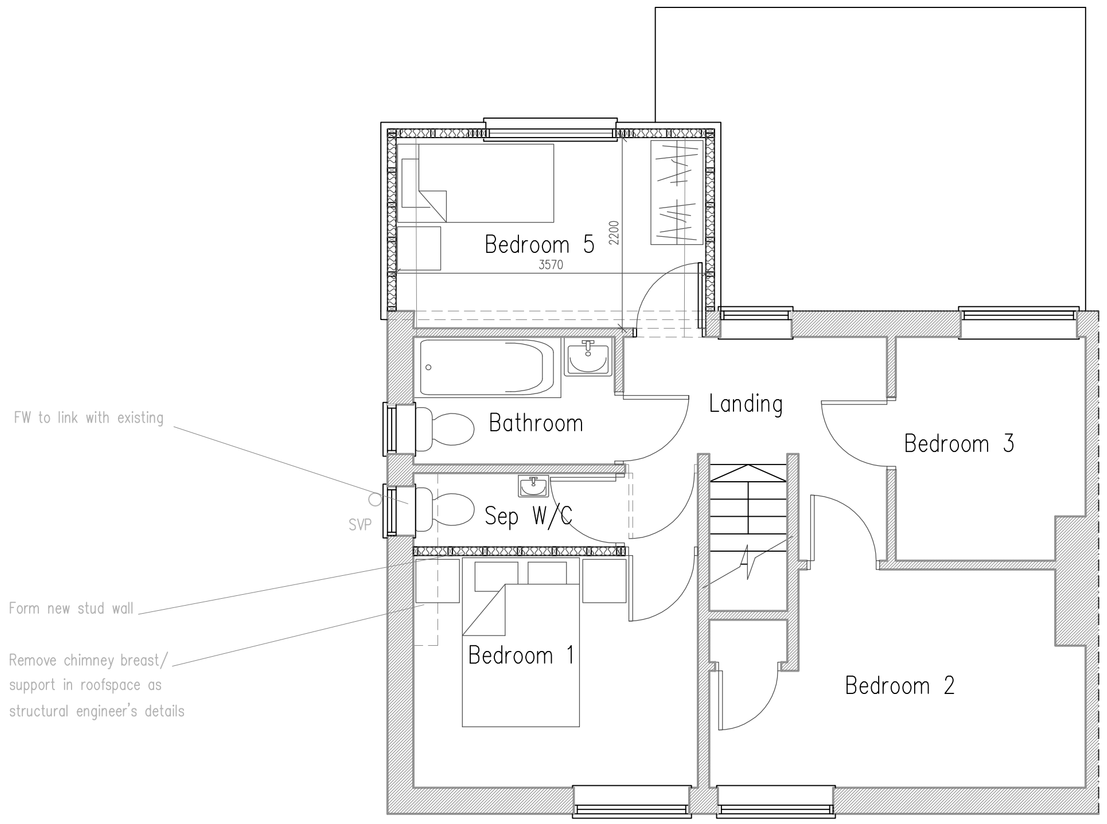

First Floor Plan

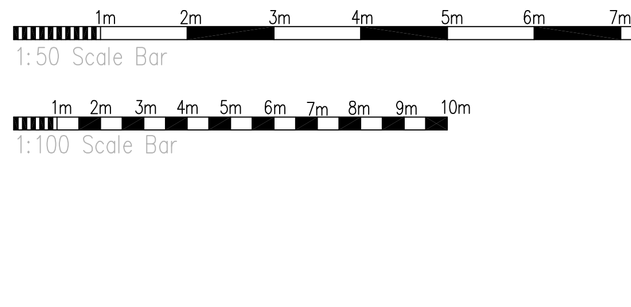

B	20.10.09	Amended to Planners Comments
A	16.10.09	Amended to Planners Comments

Project:
First Floor Rear Extension At:
17 Corbyn Crescent
Shoreham By Sea
West Sussex
BN43 6PQ

Title:
Plans & Elevations As Proposed

Client: Mr & Mrs P. Keywood

Scale: 1:100 1:50

Date: 29.8.2009 Drawn: BJW

DRAWING NO. 02 Rev'n B

B.J.W
Architectural & Planning Services
15 West Street
Shoreham By Sea
West Sussex
BN43 5WF
Contact : 07856899101