

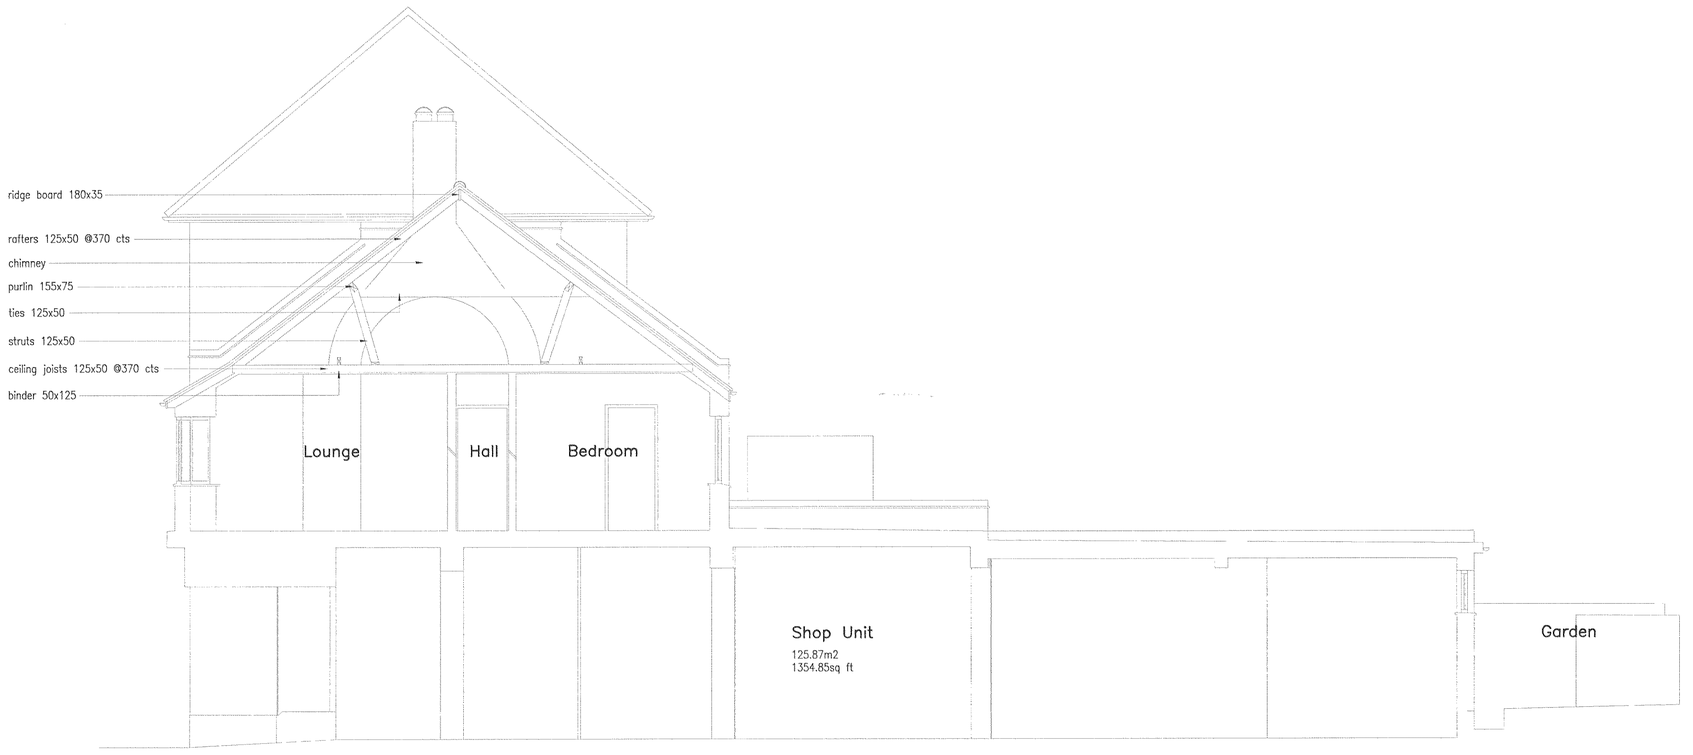


Section A–A

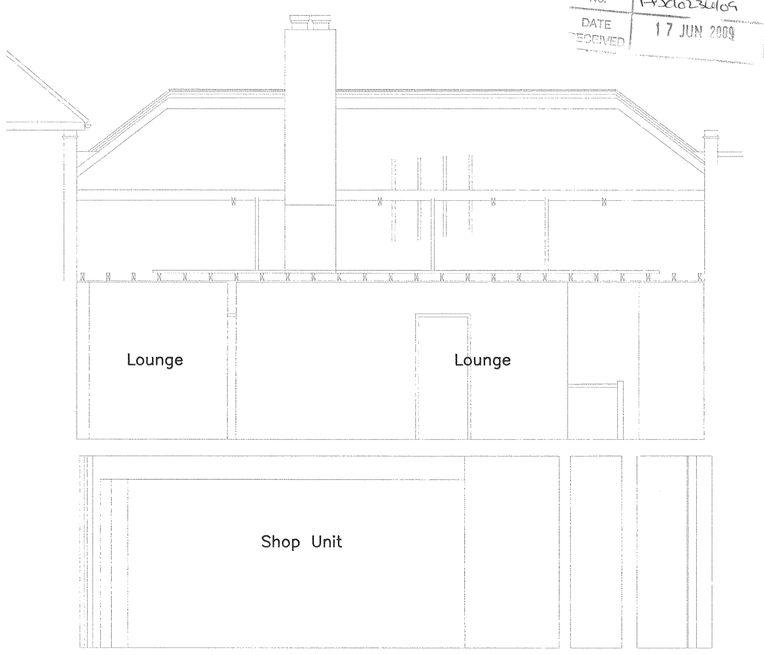

Section B–B

ADUR DISTRICT COUNCIL
PLANNING DIVISION
PLAN No. AD0232/09
DATE RECEIVED 17 JUN 2009

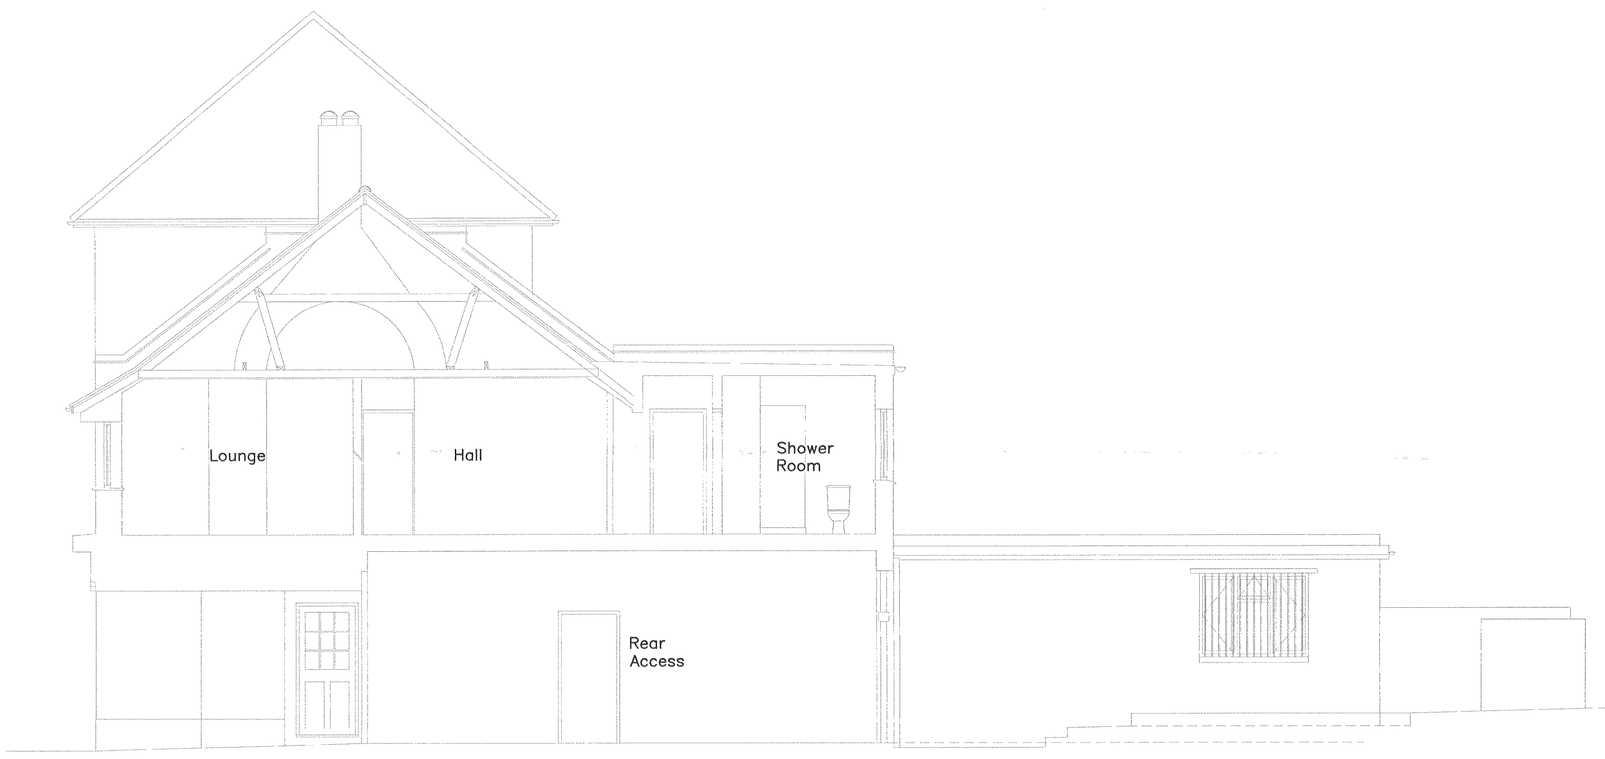

Section C–C



Section D–D

0 1 2 3 4 5 6 7 8 9 10

Scale In Metres

rev.	date	comment	auth. chkd

amendments

atkins blair ings richardson **architects**

client: The Olive Tree

job: 5 East Street
Shoreham By Sea

drawing number: 041.EXG.002

revision:

drawing title: Existing Sections A–A
B–B, C–C & D–D
Measured Survey

drawn by	checked by	riba work stage
M.B	G.I	MS

date	scale/original sheet size
May '09	1:50 @ A1

atkins blair ings richardson
architects limited
email : **studio@abirarchitects.co.uk**
www : **www.abirarchitects.co.uk**

Do not scale off drawing
Check all dimensions on site before work is undertaken
All goods materials workmanship to conform with current building regulations BSS and COP's

© copyright atkins blair ings richardson architects