item 2

INTERNALLY ILLUMINATED PROJECTING SIGN

Featuring satin stainless steel bracketry, aluminium face panels complete with push through perimeter illuminated logo detail.

Scale 1:10 @ A3

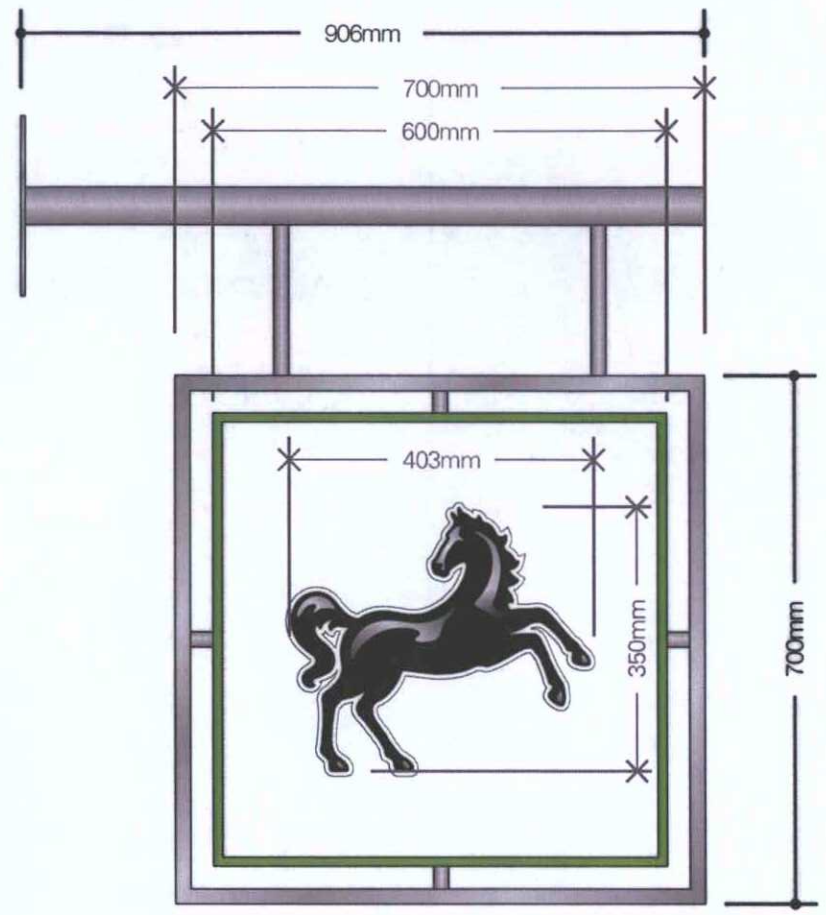

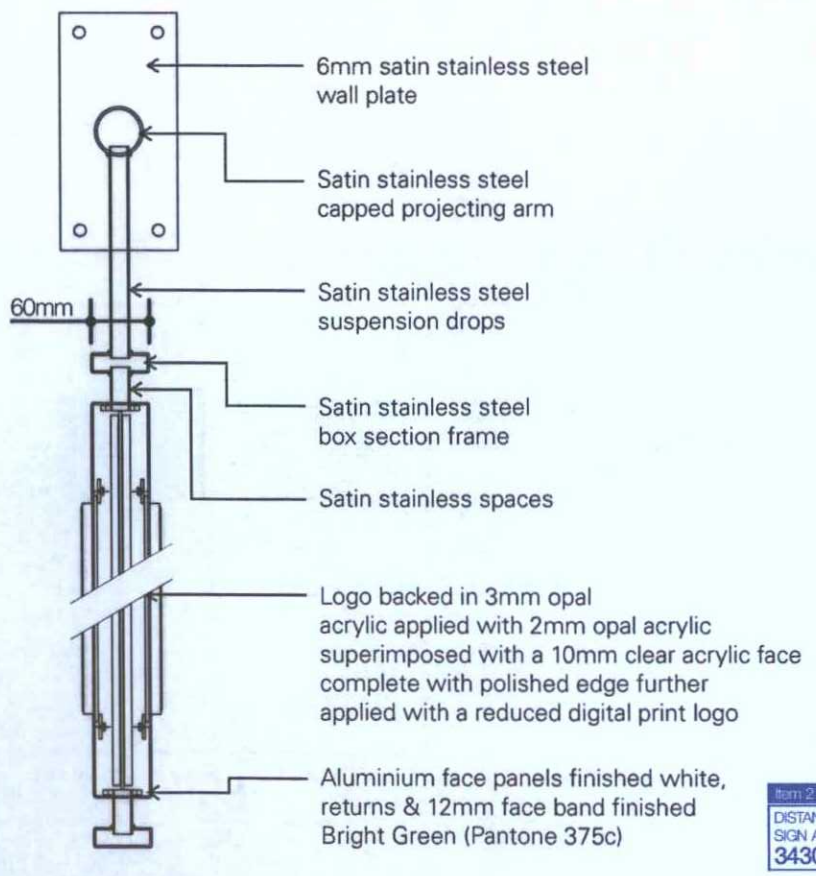

item 2 PLANNING INFORMATION

DISTANCE BETWEEN UNDERSIDE OF SIGN AND FINISHED FLOOR LEVEL

3430mm

BLAZE

BLAZE NEON LTD

5 Patricia Way, Pysons Road,
Broadstairs, Kent. CT10 2XZ

T +44 (0) 1843 601075 F +44 (0) 1843 867924

www.blazeneon.com

DRAWING SHOWN FOR VISUAL PURPOSES ONLY. ACTUAL SIGNAGE CONSTRUCTION (MANUFACTURE, MATERIALS & TECHNIQUES) MAY DIFFER TO THOSE SHOWN & ARE SUBJECT TO FINAL SITE CONDITIONS

Document Information

Client:

LLOYDS BANK

Address:

BRUNSWICK ROAD,
SHOREHAM-BY-SEA, WEST SUSSEX,
BN435XD

Sheet Number:	Date:	Scale:
2	02/01/13	AS SHOWN

Drawn By:	Drawing Number:	Version:
R.UPSON	88547	V1

Revision Notes:

Note:	Drawn:	Date:

Bright Green
PANTONE 375c

ADUR & WORTHING
PLANNING SERVICES
AWDM/0192/13
VALID 22 FEB 2013

BLAZE STANDARD PAINT FINISH IS **60% SEMI GLOSS**, CLIENT TO ADVISE PRIOR TO APPROVAL IF ANY SPECIAL FINISHES ARE REQUIRED

© THE COPYRIGHT OF THIS DRAWING IS OWNED BY BLAZE NEON LIMITED AND IS NOT TO BE DISCLOSED TO OTHER PERSONS OR TO BE USED FOR MANUFACTURING PURPOSES WITHOUT PERMISSION.