




Section.

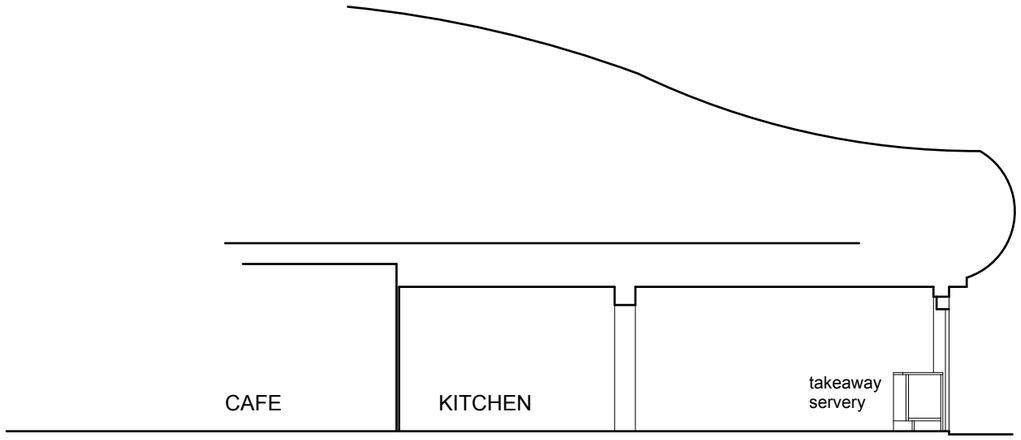

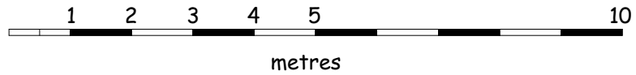

Front Elevation - Open.

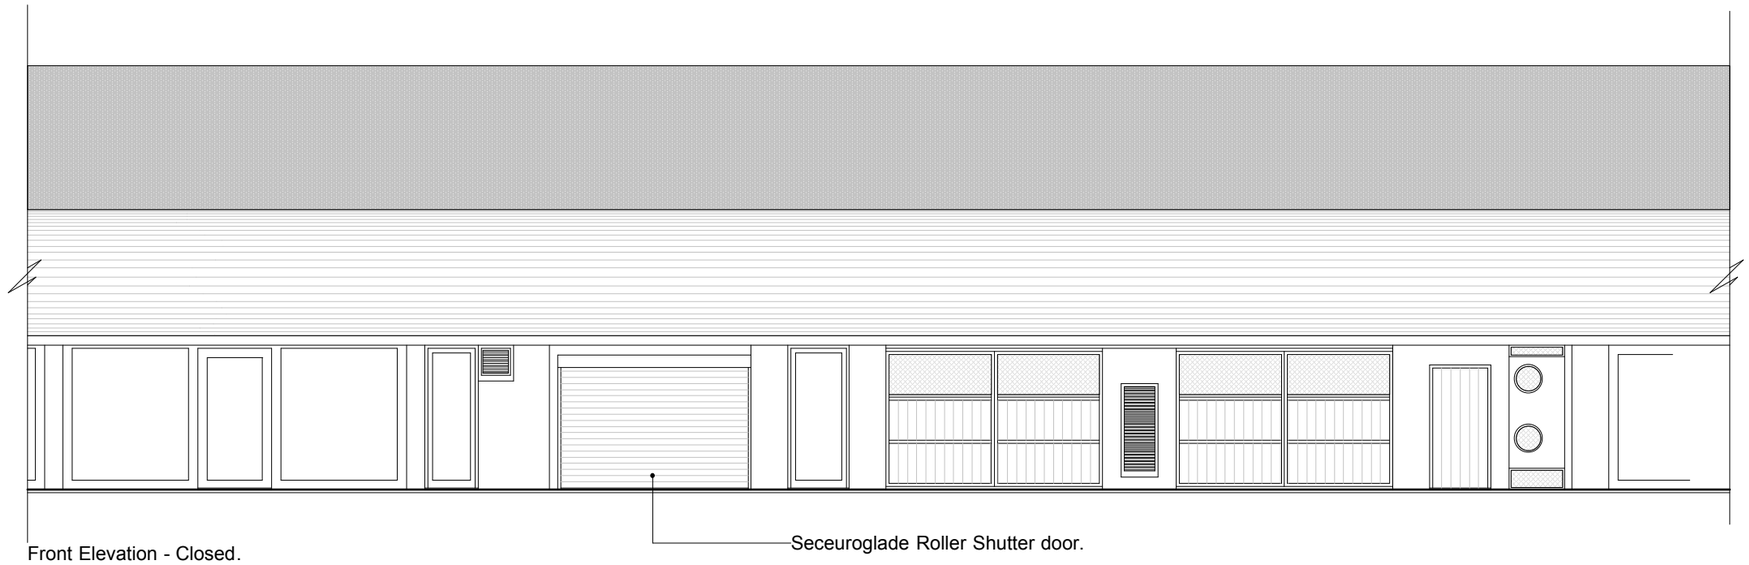

Front Elevation - Closed.

Alexander Partnership
Architectural Practice

Do not scale this drawing.
Read in conjuction with all other relevant consultant's drawings and specification.
Contractor to check all dimensions on site prior to fabrication and report any discrepancies to the Architect.
This drawing is copyright and it must not be reproduced without prior agreement.

NOTES:

Seceuroglade LT aluminium insulated roller shutter door with full hood and colour finish. Colour to match existing of RAL 7016 dark grey.

CLIENT:
Perch Lancing Beach

LOCATION:
28A Brighton Road
Lancing
BN15 8RA.

PROJECT:
Proposed alterations to form new external servery.

DWG DESCRIPTION:
Proposed Section and Elevation.

Scale: 1:100 @ A3
Date: May 2020
Drg. No: 04/2005774

Alexander Partnership
Campbell House
21 Campbell Road
Brighton, BN1 4QD

Tel: 07802 731745
Email: astevens@alexpart.co.uk
Website: www.alexpart.co.uk