

W5

White painted timber frame
White painted timber casements
White painted timber sill
Double glazed
Lead detailing to be externally applied

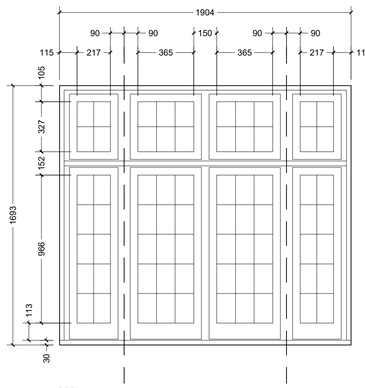

W3

White painted timber frame
White painted timber casements
White painted timber sill
Double glazed
Lead detailing to be externally applied

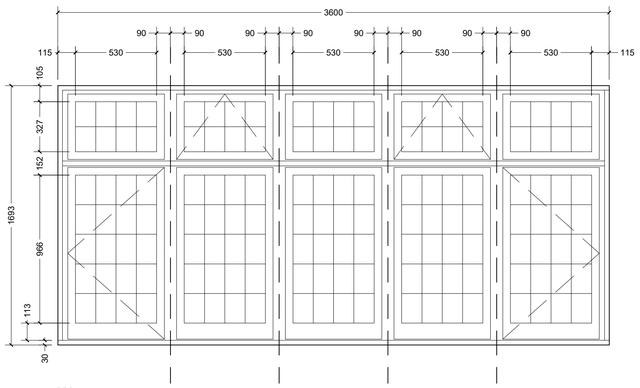

W4

White painted timber frame
White painted timber casements
White painted timber sill
Double glazed
Lead detailing to be externally applied

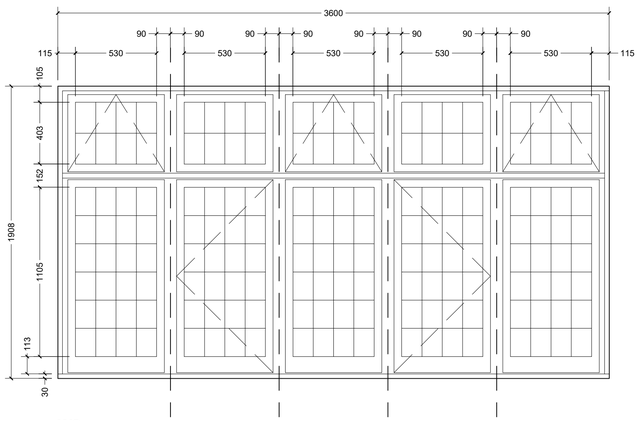

W2

White painted timber frame
White painted timber casements
White painted timber sill
Double glazed
Lead detailing to be externally applied

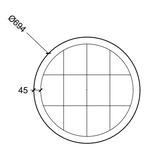

W1

White painted timber frame
Double glazed
Lead detailing to be externally applied

Scale 1:200 — 0, 5, 10, 15, 20, 25, 30 Metres

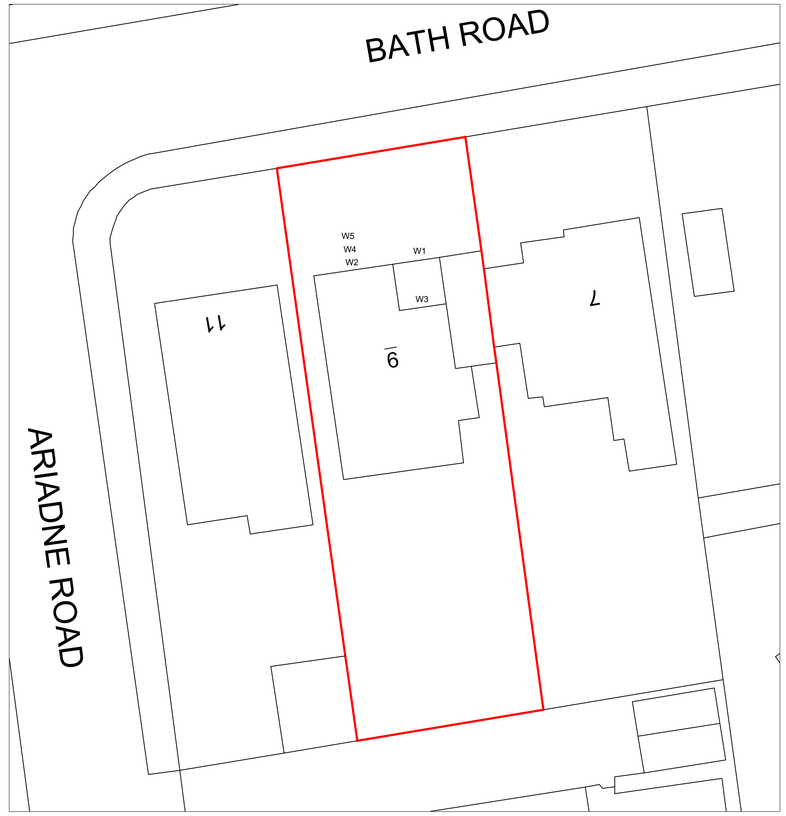

Block Plan

Scale 1:200

N

Scale 1:1250 — 0, 20, 40, 60, 80, 100 Metres

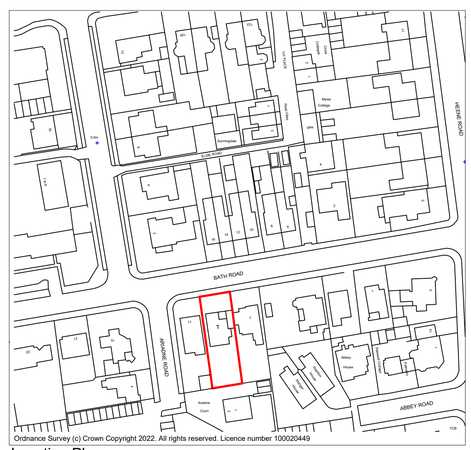

Location Plan

Scale 1:1250

Rev:	Description:	Date:
A	Lead detailing note added.	02.08.23

HORIZON DESIGN
ARCHITECTURAL TECHNOLOGY
Horizon Design Limited
4 High View
Worthing BN13 3DQ
01903 205868
info@horizon-design.co.uk
www.horizon-design.co.uk

Client:
The Gurney Fund

Project:
Replacement Glazing:
9 Bath Road
Worthing
West Sussex
BN11 3NU

Drawing title:
Proposed Glazing Details
Location & Block Plan

Scale:
1:20 / 1:1250 / 1:200 @ A1

Date: 18.05.23
Drawn: KWF

Drawing number: 3116-06
Revision: A