

FRONT SOUTH ELEVATION

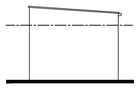

SIDE EAST ELEVATION

## EXISTING ELEVATIONS

**Scale 1:100**

0m 5m 10m

Scale Bar – 1:100

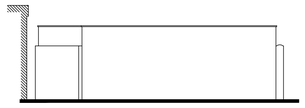

REAR NORTH ELEVATION

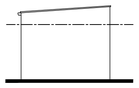

SIDE WEST ELEVATION

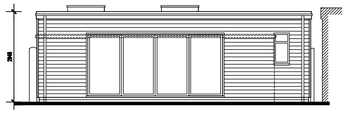

FRONT SOUTH ELEVATION

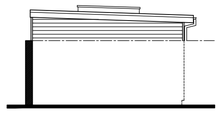

SIDE EAST ELEVATION

## PROPOSED ELEVATIONS

**Scale 1:100**

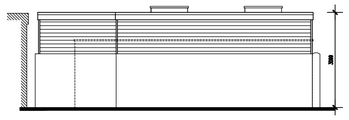

REAR NORTH ELEVATION

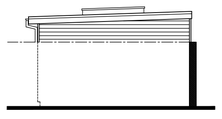

SIDE WEST ELEVATION

**SCHEDULE OF MATERIALS**

WALLS - LIGHT GREY HORIZONTAL WEATHERBOARDING BOARDING
**ROOF - FLAT ROOF**
**WINDOW - PVC-U COLOUR GREY**
**SLIDING DOORS - PVCu COLOUR GREY**
RAINWATER GOODS - PVCu COLOUR GREY

No dimensions to be scaled from drawing except for planning purposes.

The contractor should check all dimensions on site.

It is the contractors responsibility to ensure compliance with Building Regulations.

C.D.M. Regs. 2015. The Client is advised of his responsibilities to appoint a Planning Supervisor under these Regs. All works to comply with the C.D.M. Regs. 2015.

The Party Wall Act. 1996 The property owner is advised of the requirements of the Act, & the requirement to serve a Party Wall Notice on any adjoining owners as required under the act.

REVISIONS:

A. 24.10.24 Sliding doors increased in size to 2700mm.
**B. 24.10.24 Sliding doors increased in size to 4000mm.**

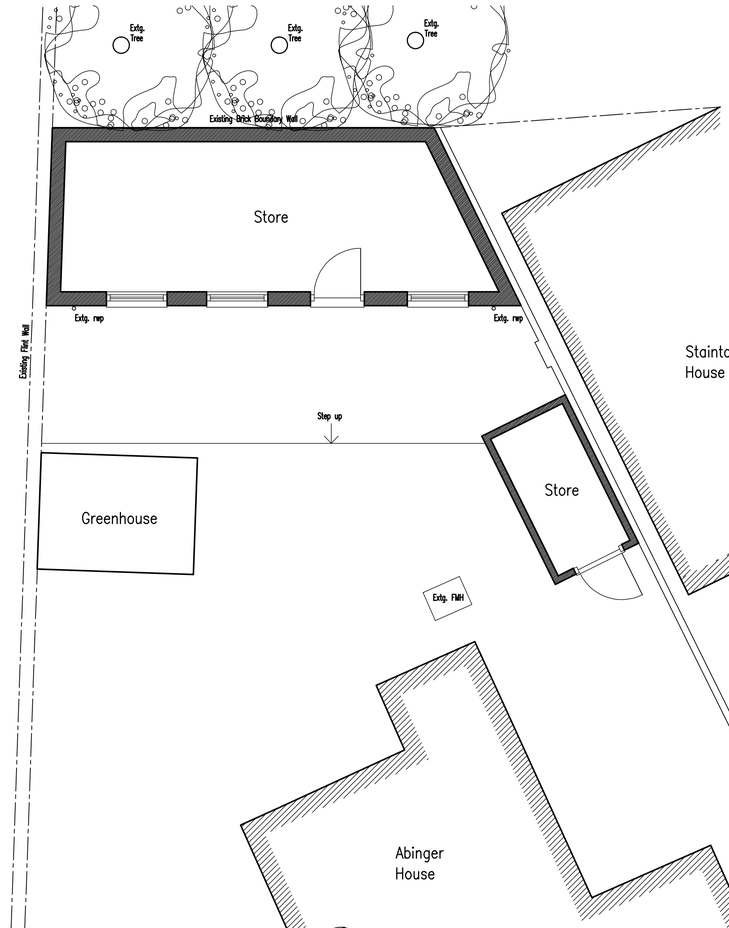


## EXISTING FLOOR PLAN

**Scale 1:50**

0m 5m 10m

Scale Bar – 1:50

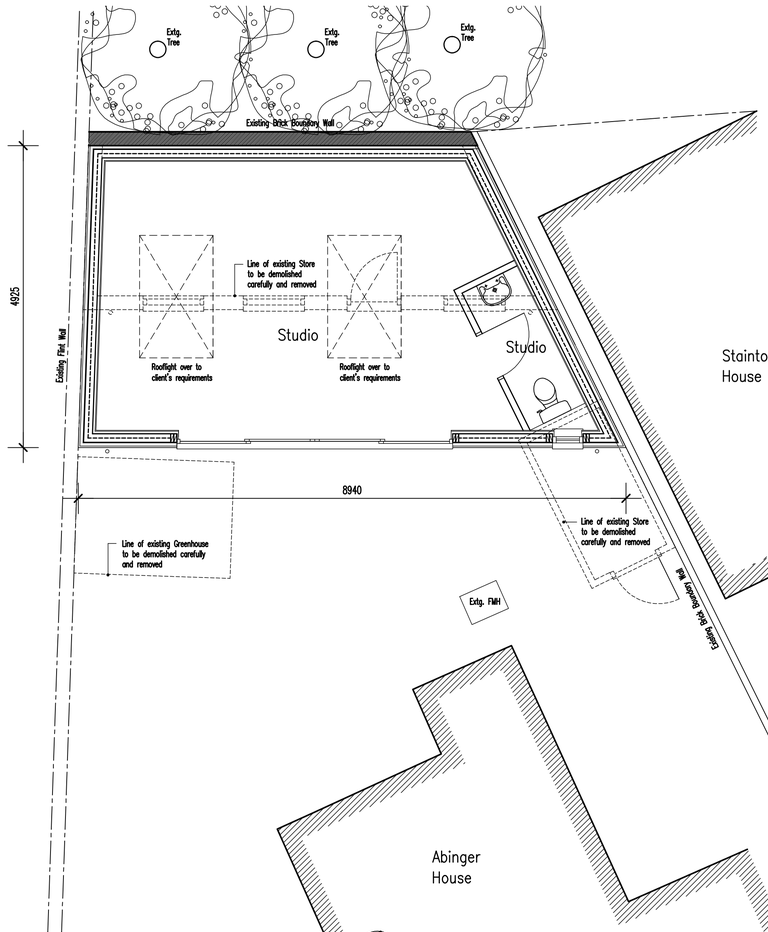


## PROPOSED FLOOR PLAN

**Scale 1:50**

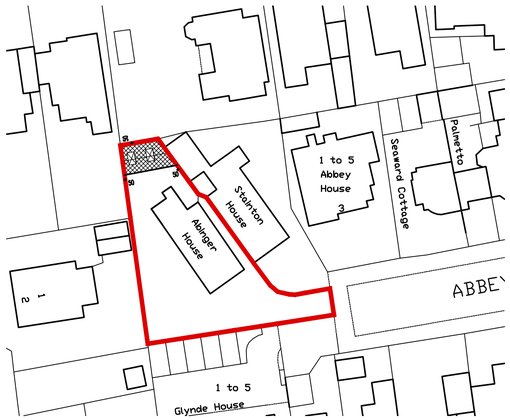


## BLOCK PLAN

**Scale 1:200**

0m 5m 10m 15m 20m

Scale Bar – 1:200


ADCS
Architectural Design
Computer Services

30 Foxley Lane
Worthing
West Sussex
BN13 3AD
Tel: 01903 260701
E-mail:
adcs@sky.com


**Client**
MRS L. BRENCHLEY

**Project**
PROPOSED OUTBUILDING
ABINGER HOUSE, ABBEY ROAD,
WORTHING
WEST SUSSEX BN11 3RW

**Drawing**
EXISTING & PROPOSED
FLOOR PLANS & ELEVATIONS

| Scale | Date | Drawn |
|---|---|---|
| 1:50 @ A1<br>**1:100 @ A1** | 21.10.24 | TP |

**Drawing No.** 1619/P01 **Revision** B