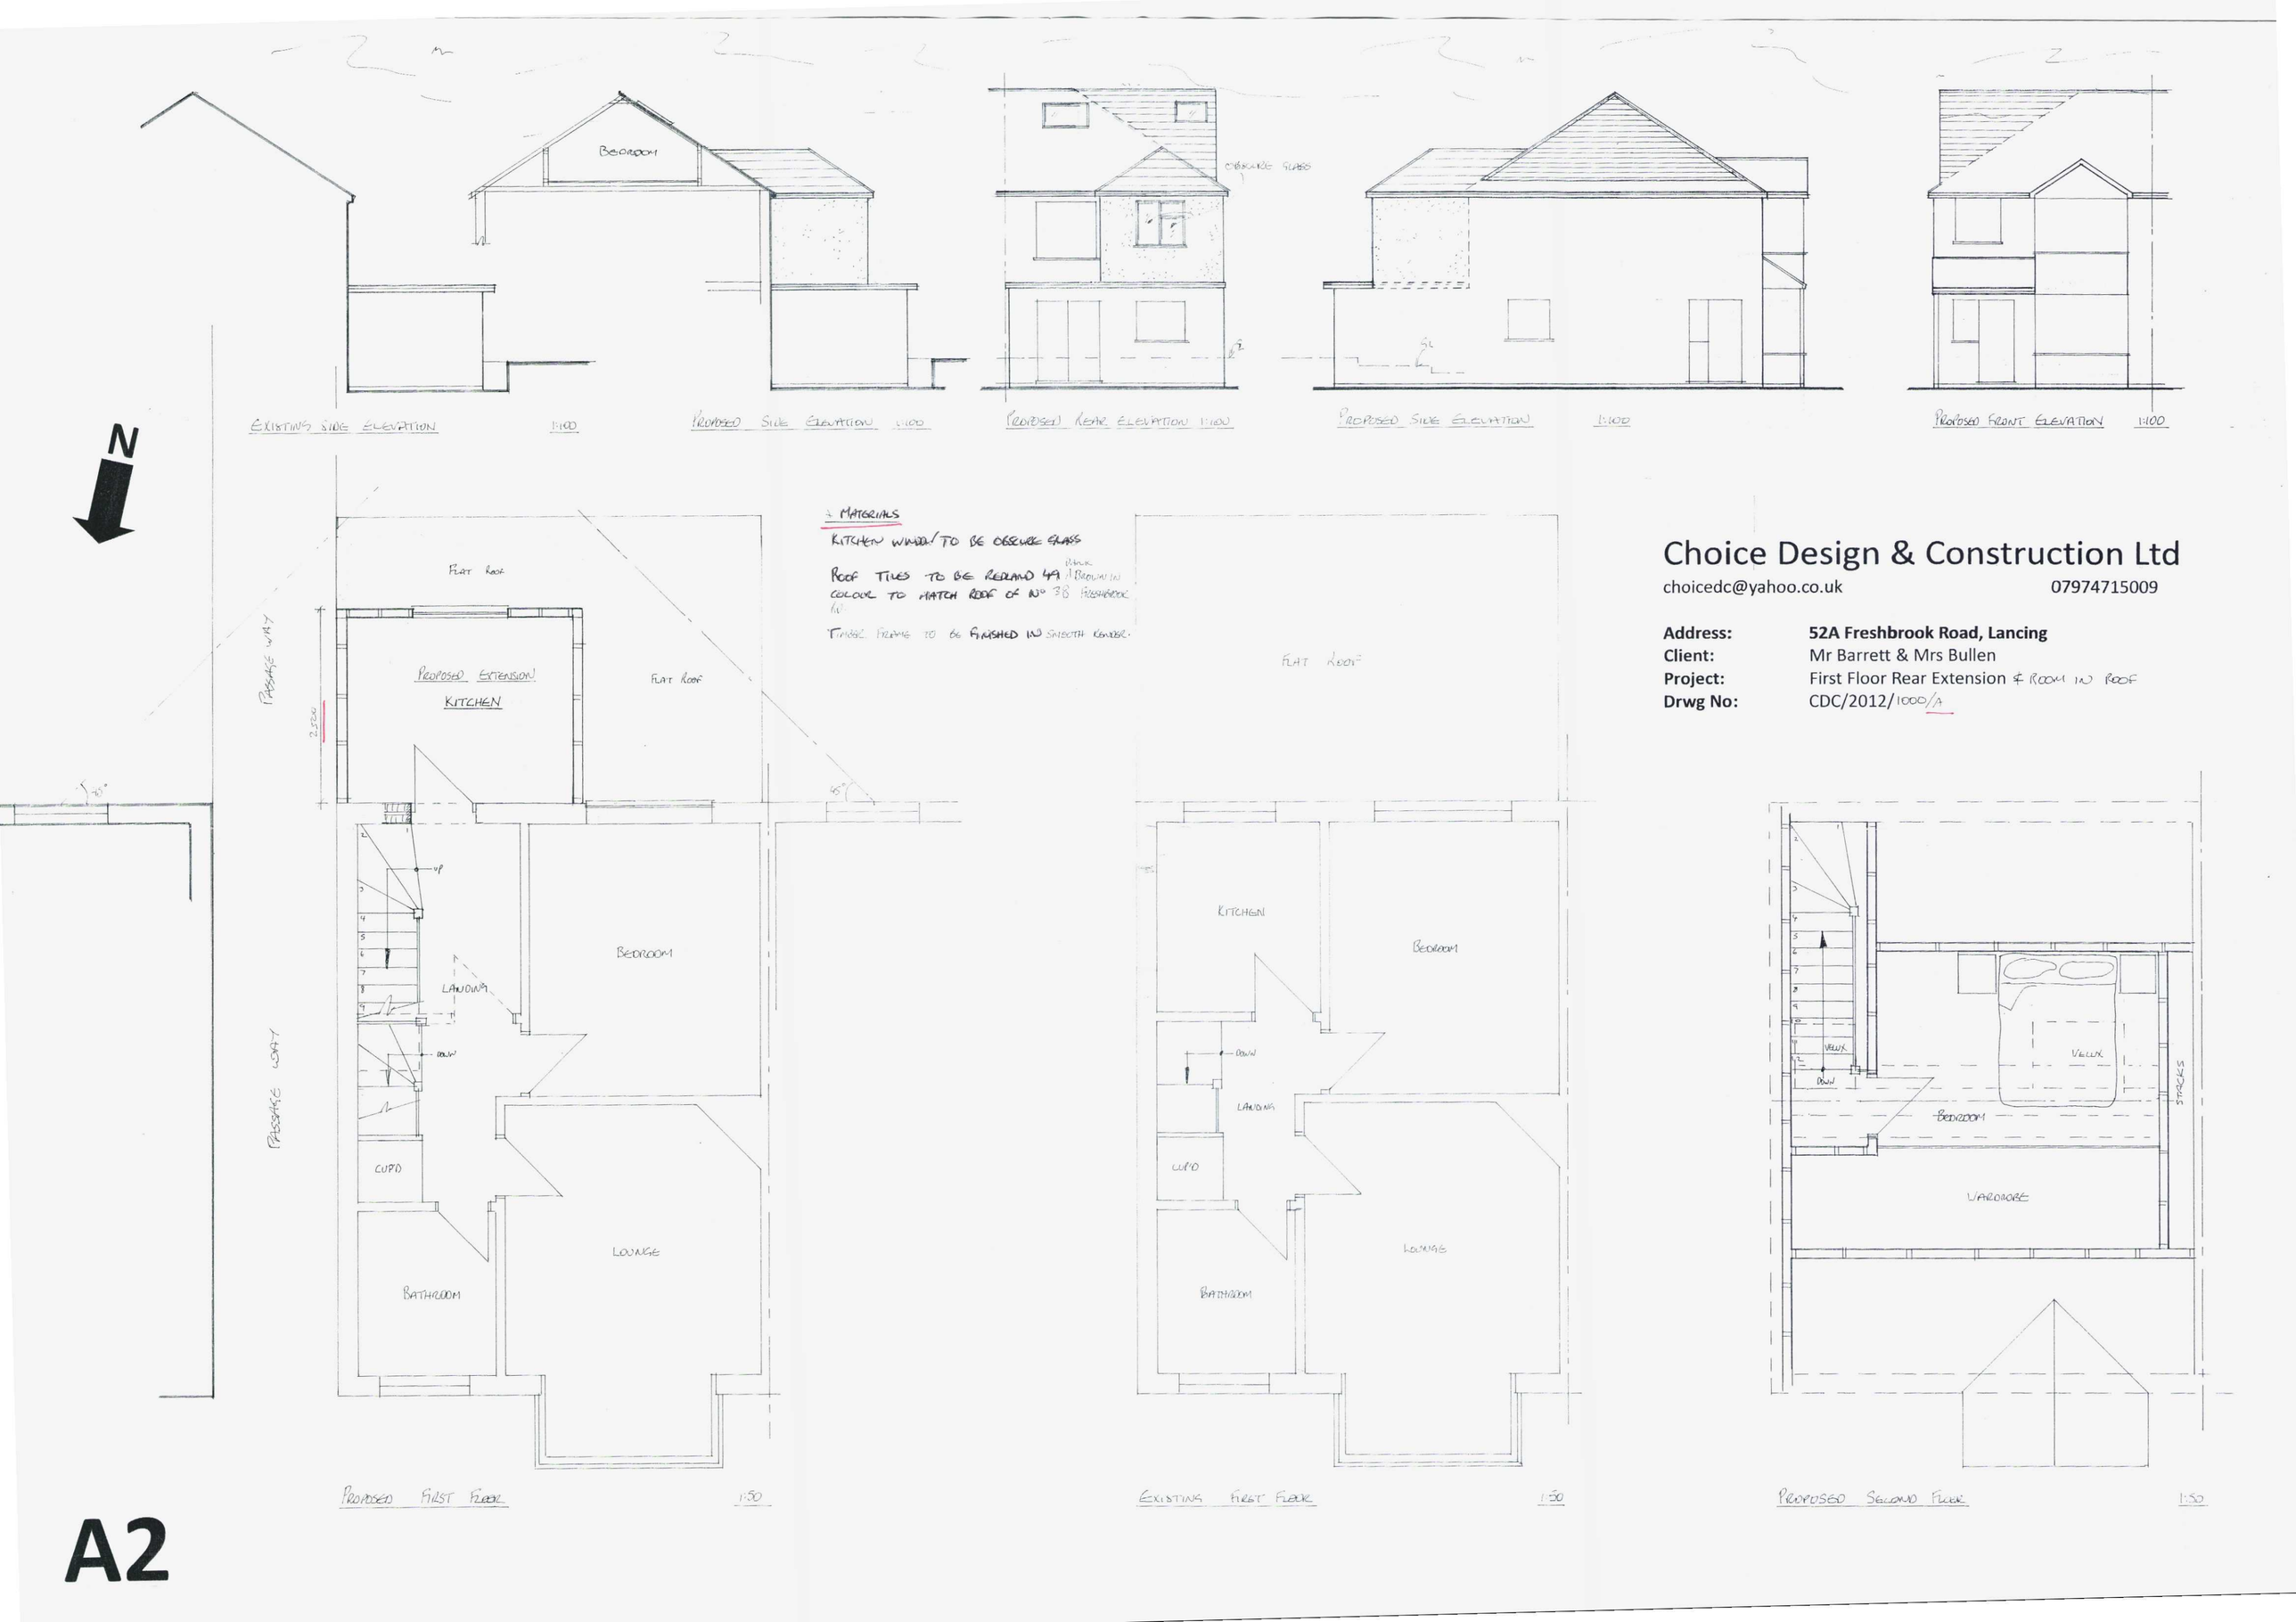

Choice Design & Construction Ltd

choicedc@yahoo.co.uk 07974715009

Address: **52A Freshbrook Road, Lancing**
Client: Mr Barrett & Mrs Bullen
Project: First Floor Rear Extension & ROOM IN ROOF
Drwg No: CDC/2012/1000/A

A2