

DO NOT SCALE FROM THIS DRAWING

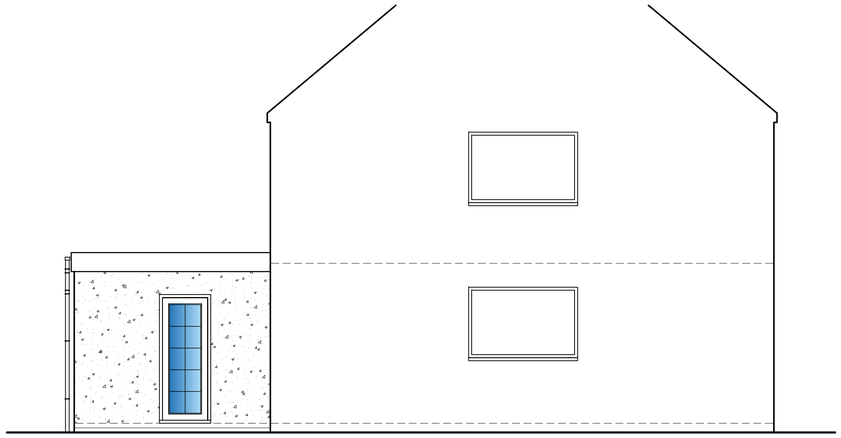


East Elevation




South Elevation

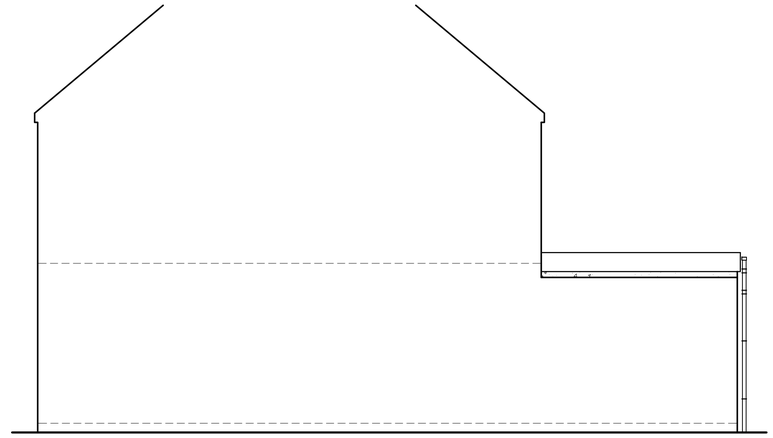

West Elevation

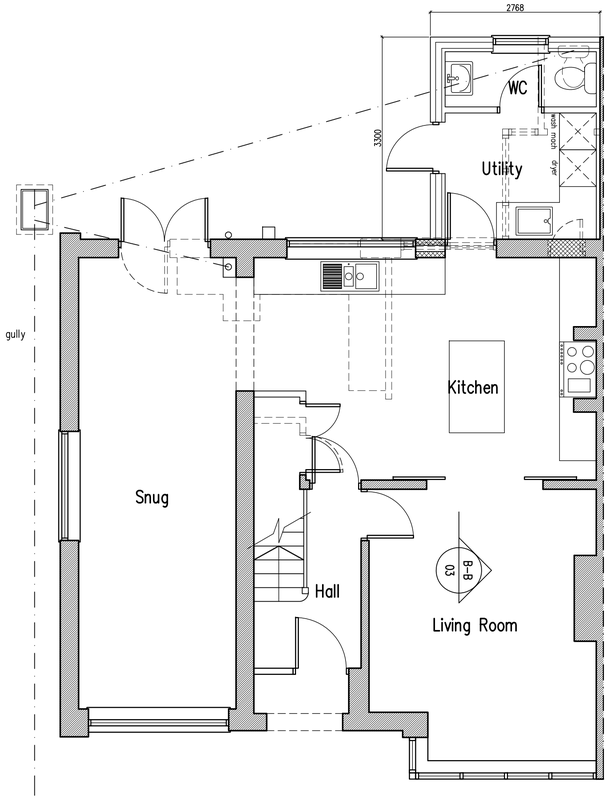

Ground Floor Plan

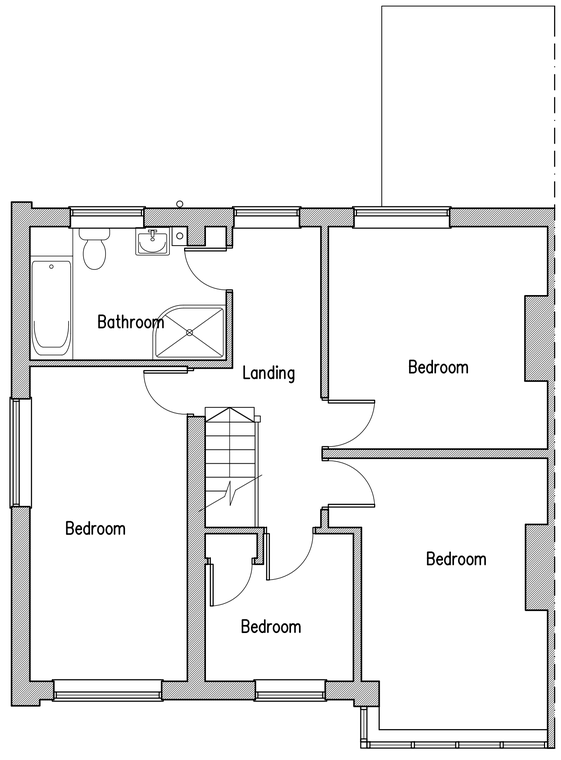

First Floor Plan

1m 2m 3m 4m 5m 6m 7m 8m 9m 10m

1:50 Scale Bar

D	06.09.22	Redesigned
C	05.01.22	Client requirements added
B	04.01.22	Construction detail added
A	11.08.21	Roof redesigned

Proposed Single Storey Rear Extension at: 3 Adur Avenue, Shoreham-By-Sea, West Sussex

rja Planning & Building Consultants Ltd.
1st Floor
10 High Street
Shoreham-By-Sea
West Sussex BN43 5DA
t: 01273 467297 mob: 07971 375739
e: rex@rjapbc.co.uk web: www.rjapbc.co.uk

Chartered Institute of Architectural Technologists

PROJECT: 3 Adur Avenue, Shoreham-By-Sea BN43 5NN

DRAWING TITLE: Proposed Floor Plans & Elevations

CLIENT: Gareth Ledbetter & Sophie Greengrass

DWG NO: 21855-02

REVISION: D

SCALE: 1:50 @ A1

DATE: 22.07.21

DRAWN: rex