

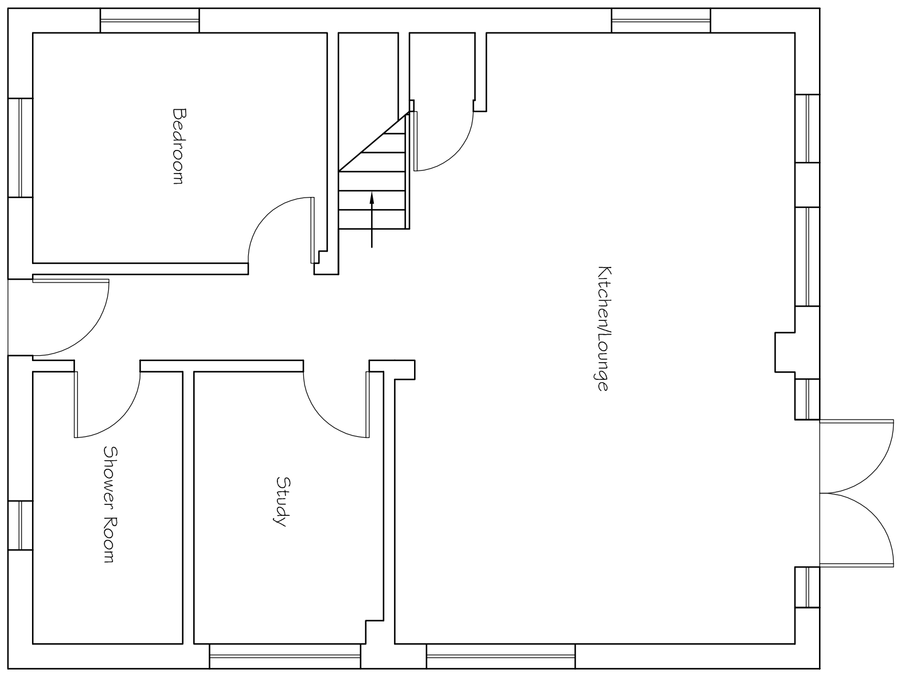



Existing Ground Floor Plan

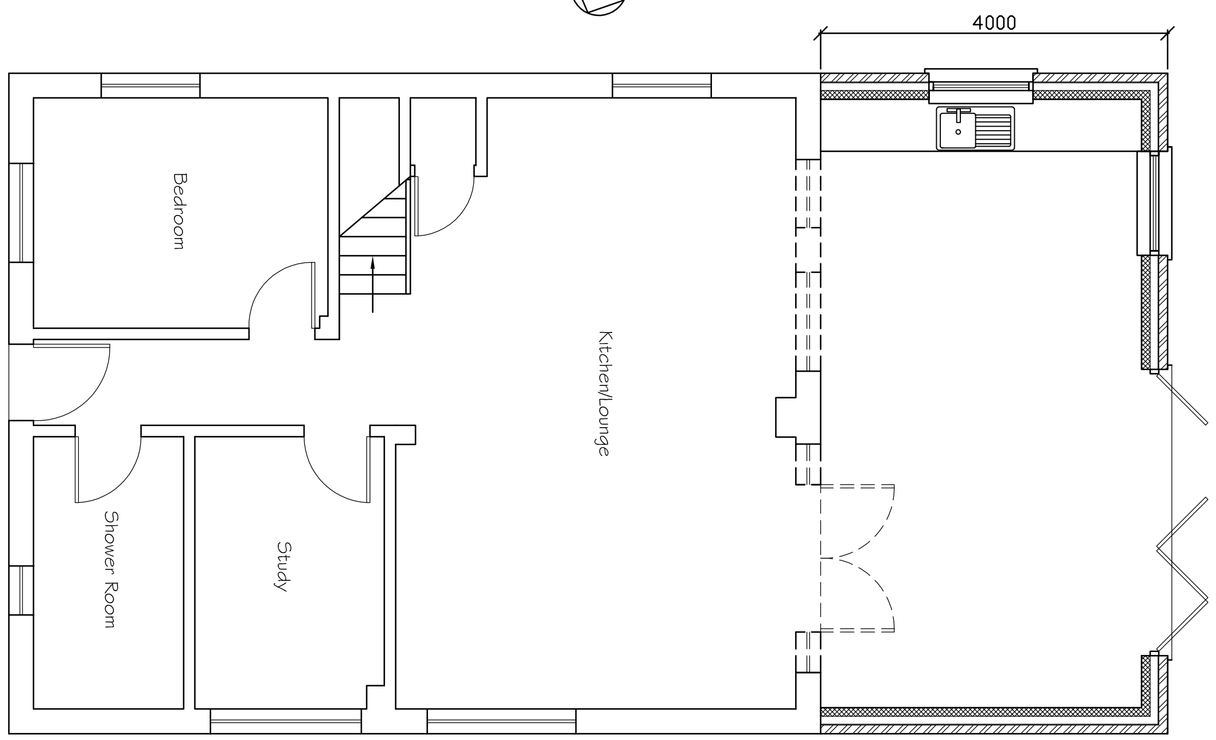


Proposed Ground Floor Plan

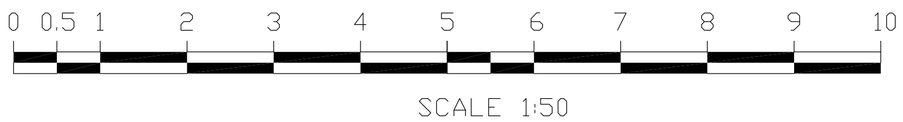


SCALE 1:50

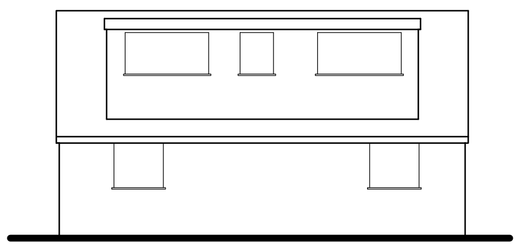


Existing Rear (South-East) Elevation

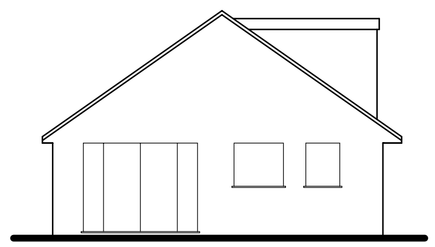


Existing Side (South-West) Elevation

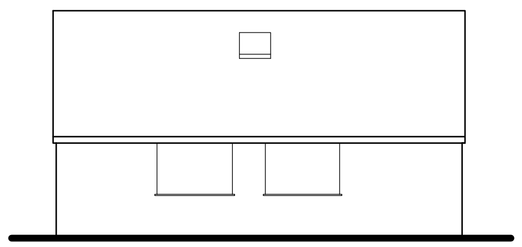


Existing Front (North-West) Elevation

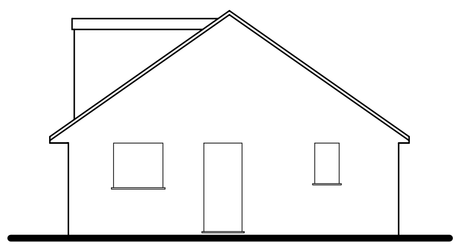


Existing Side (North-East) Elevation

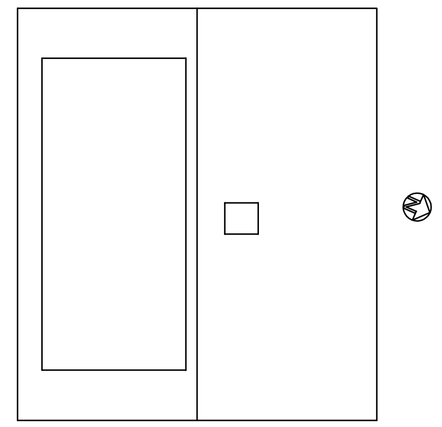


Existing Roof Plan

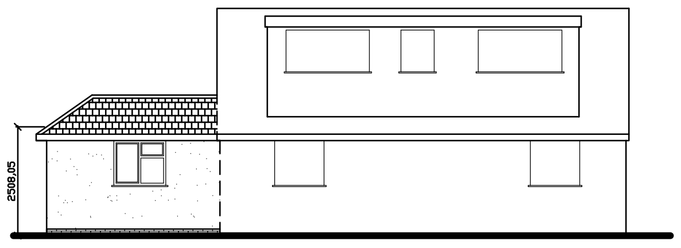


Proposed Rear (South-East) Elevation

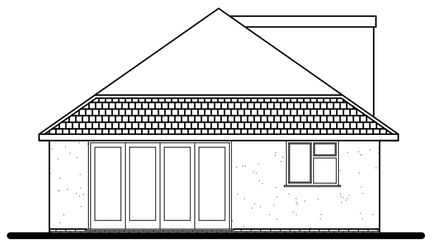


Proposed Side (South-West) Elevation

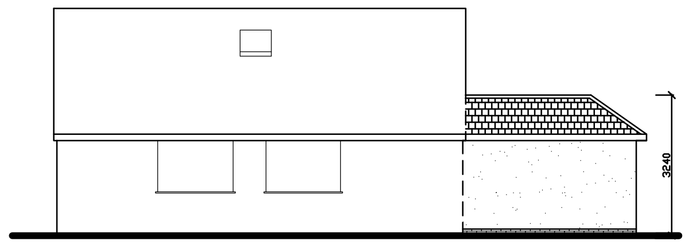

Proposed Front (North-West) Elevation

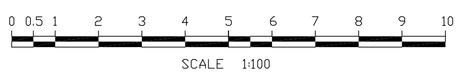

SCALE 1:100

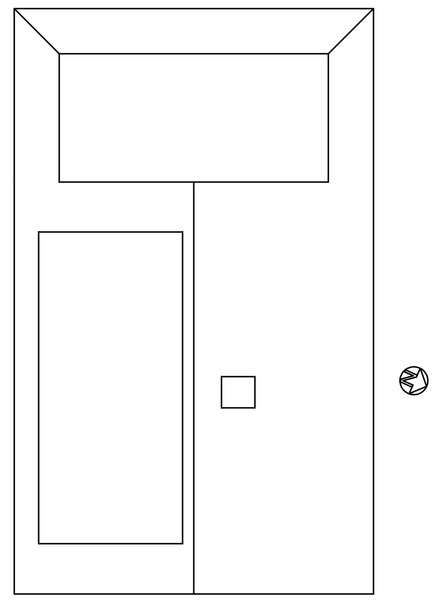

Proposed Roof Plan

Tony Rogers
Building Consultants
Address: 40 Dawn Crescent, Upper Beeding
West Sussex, BN44 3WH
Telephone: 01903 815225 Fax: 01903 815225

Rev.	Date:	Revision Description:

Client: Mr & Mrs G Kingston

Address: 2 Greenoaks
Lancing
West Sussex
BN15 0HN

Project: Proposed front dormers

Scale: 1:50 1:100
Paper Size A1

Date: January 2023

Drawing No: 21/1462/01

Drawn By: AWR

Revision: