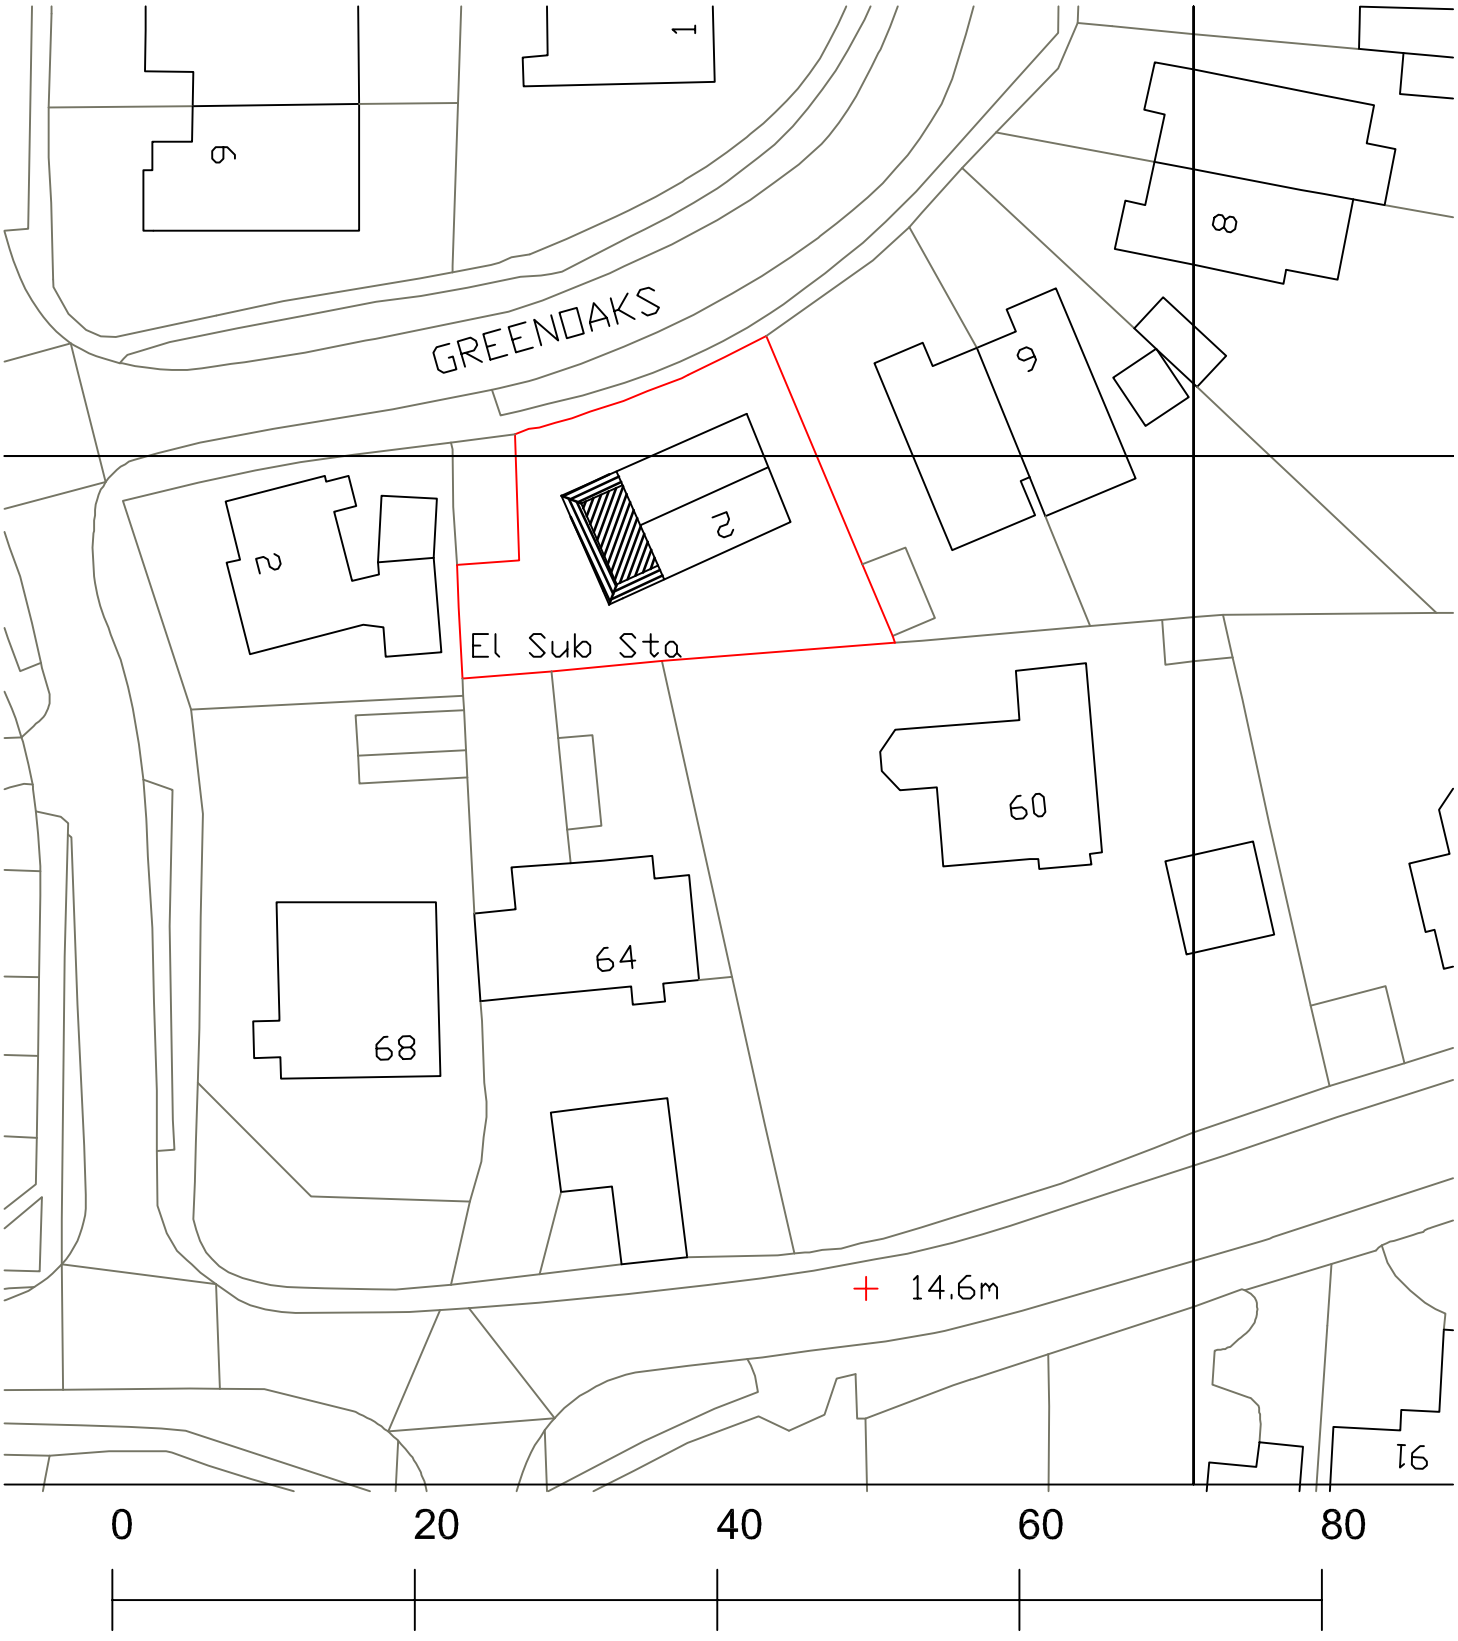

GREENOAKS
El Sub Sta
14.6m
0
20
40
60
80
N
Metres
2 Greenoaks
Lancing
Block Plan 1:500
A4 Paper