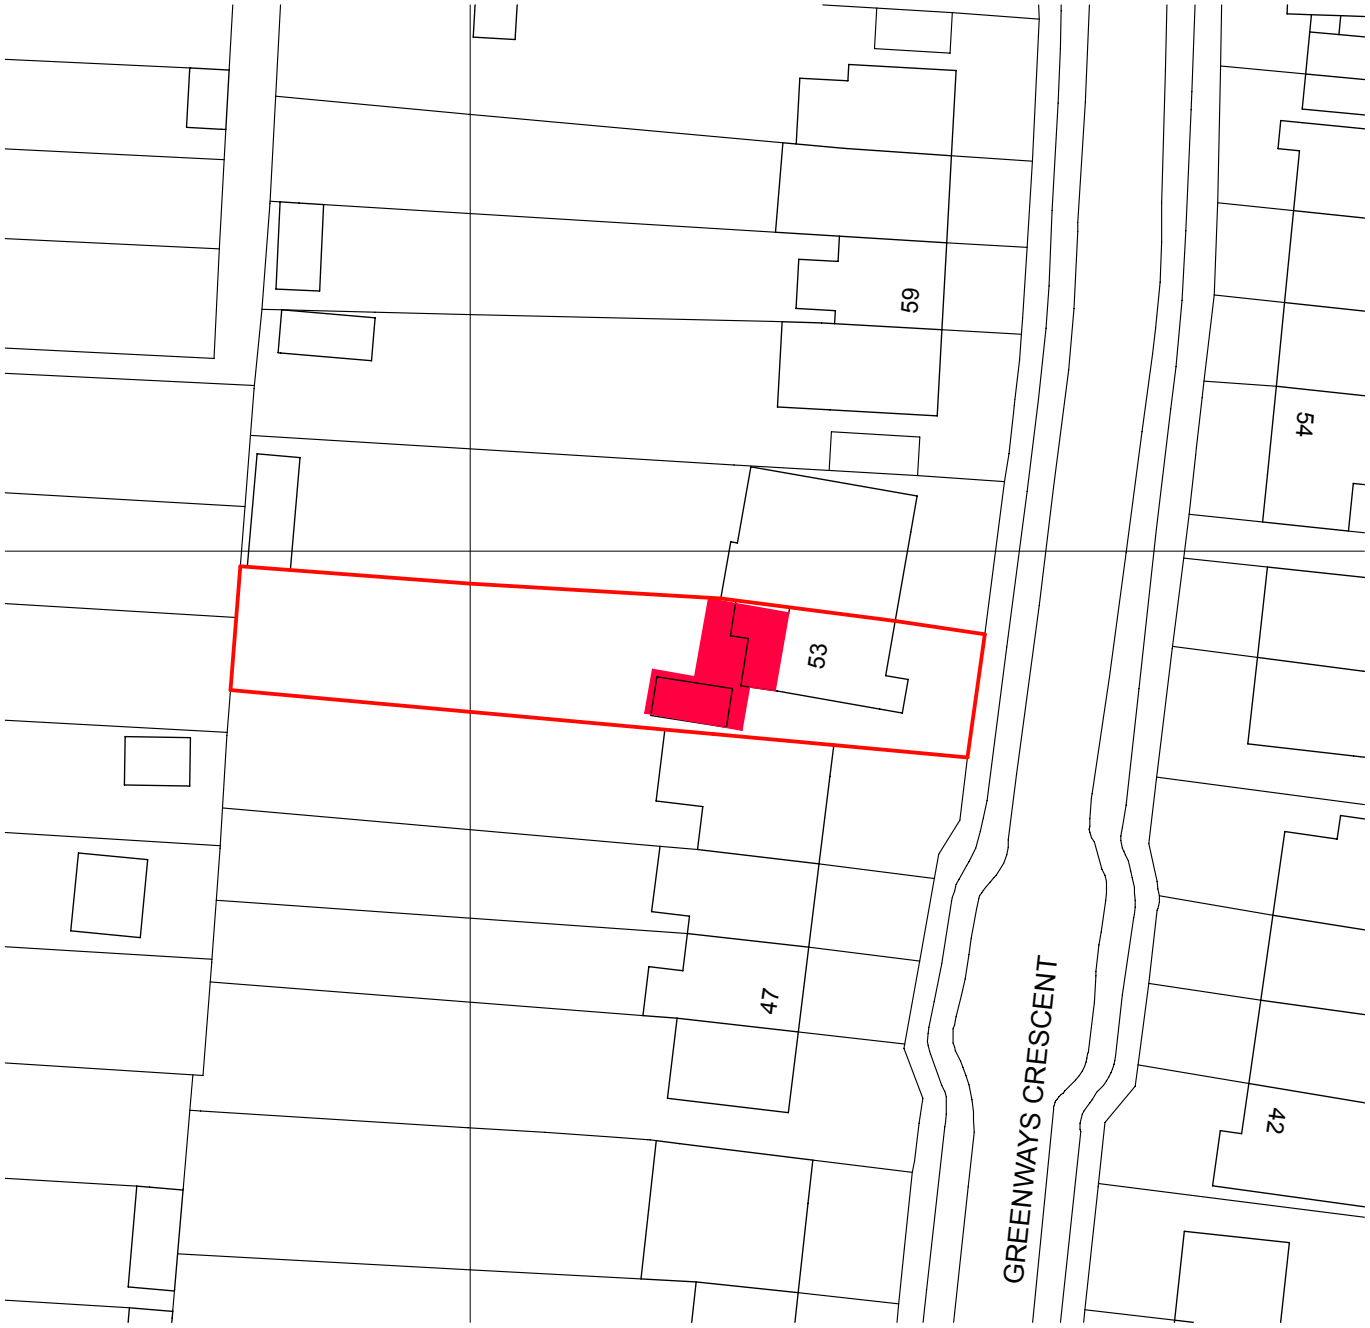


Scale Bar 1:500

0 5 10 15 20 25 30 35 40 45 50

N

Block Plan

Scale: 1:500

Scheme:	**53 Greenways Crescent, Shoreham-by-Sea**
Clients:	Richard & Sarah Scales
Drawn by:	RN
Scale:	1:500@A4
Date:	06.02.23
Drawing Number:	**PL2203-02**

HADAI
Hove Architectural Design And Interiors
www.hadai.co.uk
07903 500 621
rachel@hadai.co.uk