Slab Plan View

Scale: 1:100

- Levels marked in green, taken from center of circle
- New concrete slab marked in blue
- Beach hut position marked in red
- Area of raised tarmac (outlined in purple) to be lowered and tarmacked to match surrounding promenade

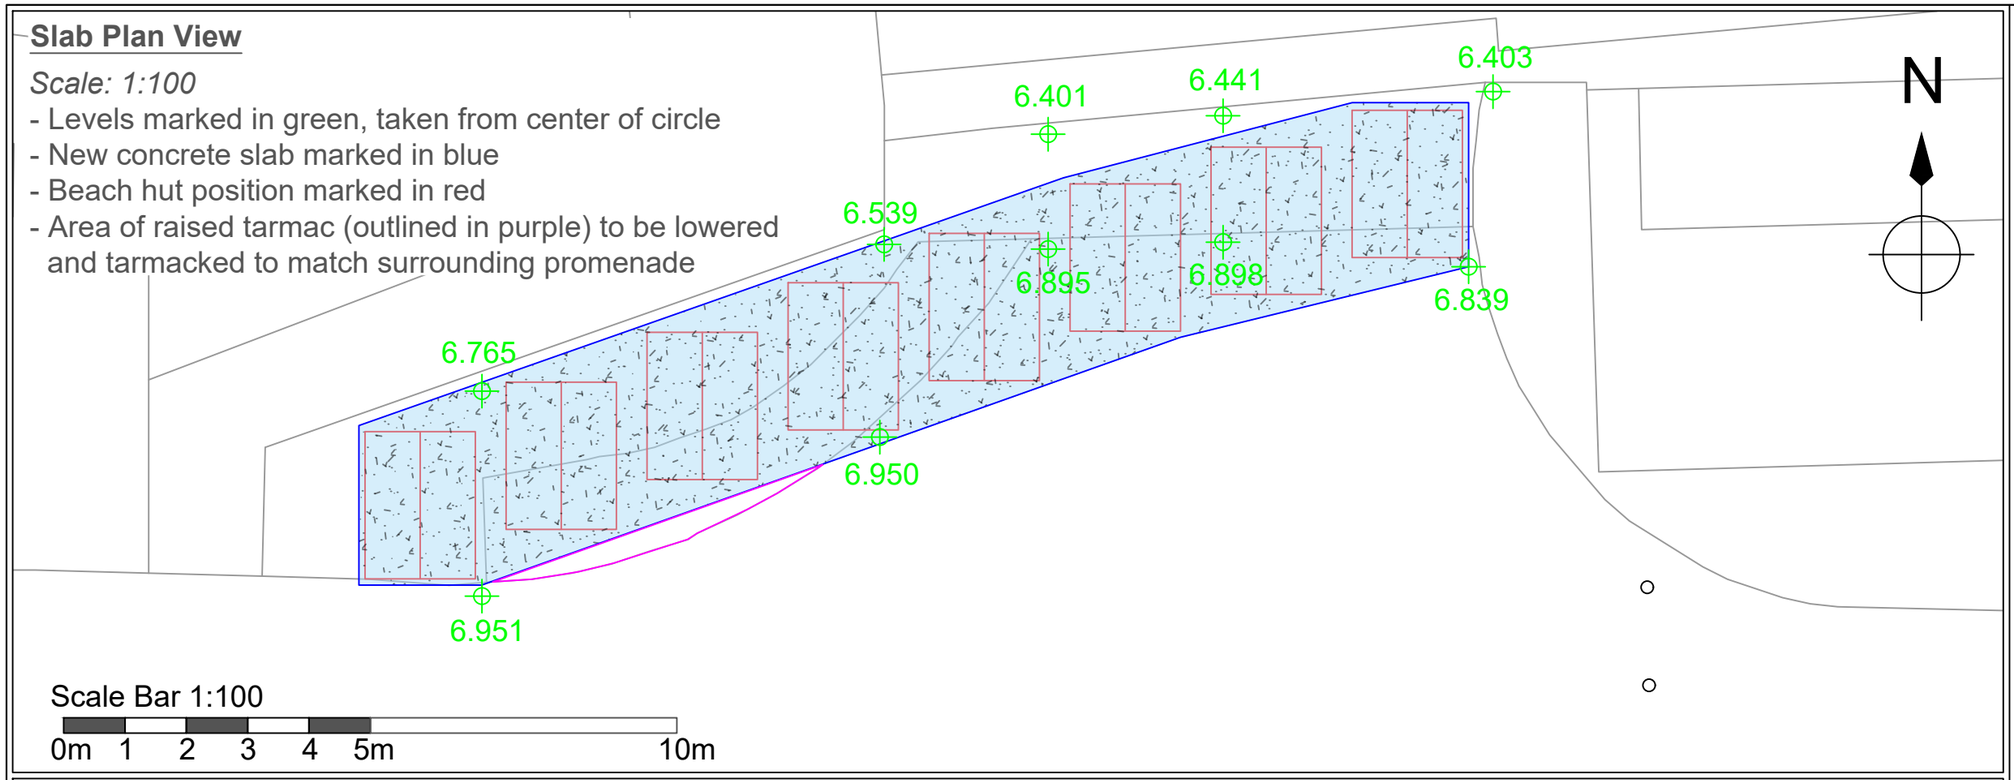

Typical Slab Cross Section

Not to scale

- Slab to be minimum of 150mm thick, increasing where necessary
- Remove material (including top curb) in area of new slab
- New slab to have slight fall towards road to facilitate water run off

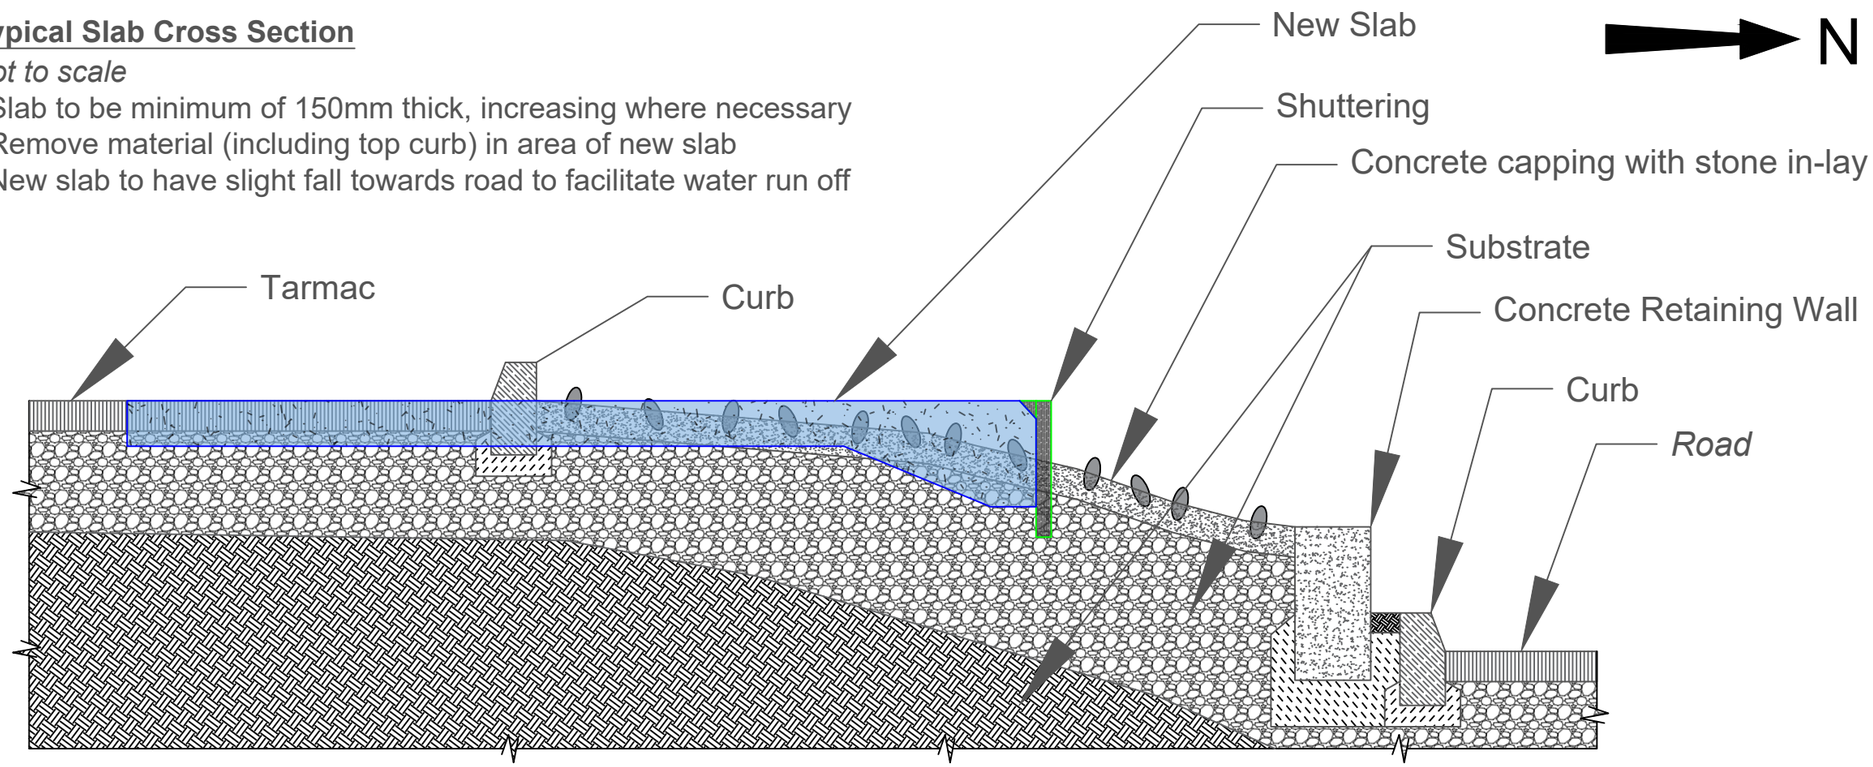

All measurements are in millimetres/metres unless otherwise stated

REV	DATE	DESCRIPTION	BY
B	08:11:22	INSERT 1:100 SCALE BAR TO PLAN VIEW	JW
A	28:04:22	PRELIMINARY ISSUE	JW

REVISIONS

INFORMATION

shoreham port

PROJECT:
SOUTHWICK BEACH HUTS

TITLE:
CONCRETE BASE DESIGN

Scale	Drawn	Checked	Date
As marked	JW	BR	01-09-2022

Drawing No: SPA 8-HUT_SWICK_CBD1 Revision: B