

DO NOT SCALE FROM THIS DRAWING

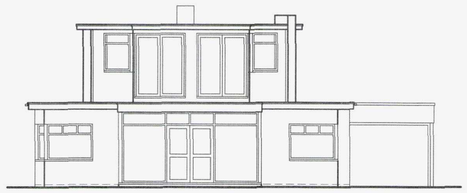

South Elevation

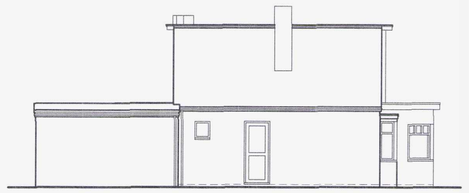


East Elevation




North Elevation




West Elevation

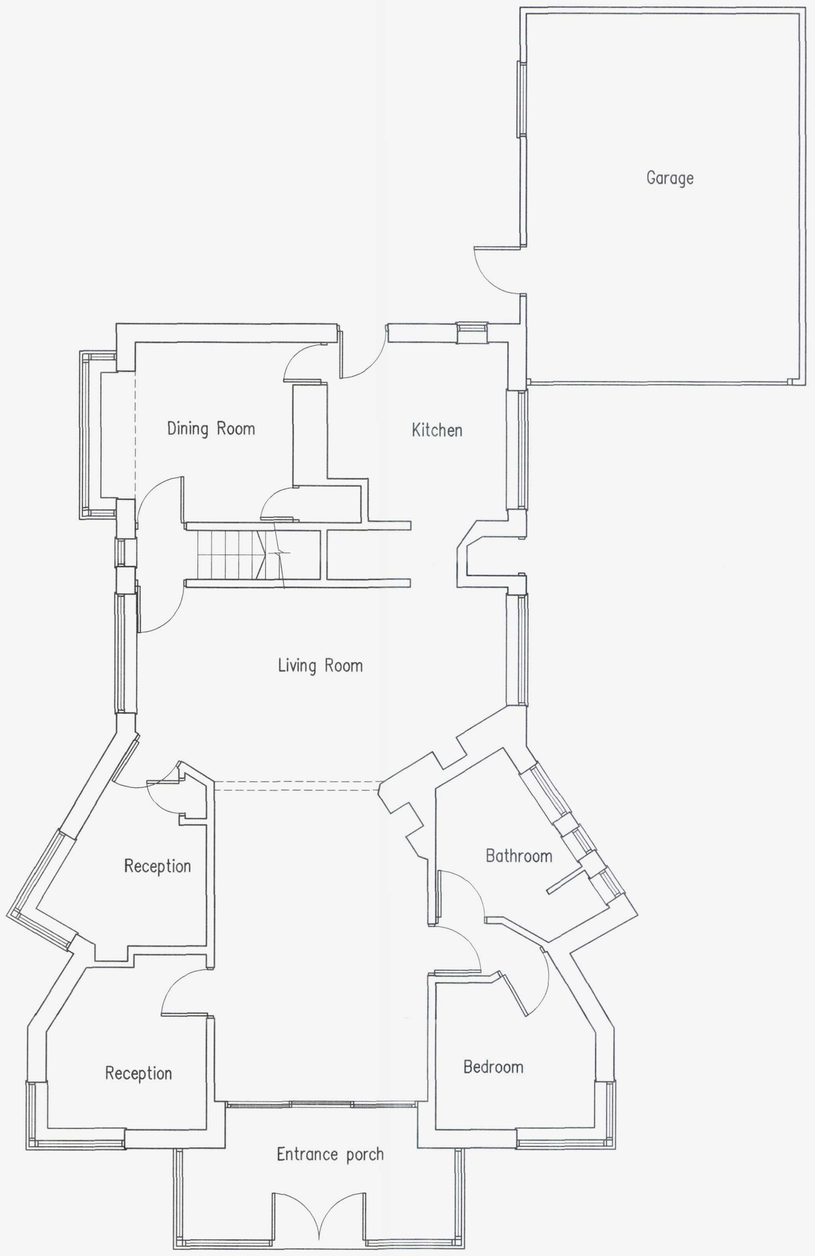

Ground Floor Plan

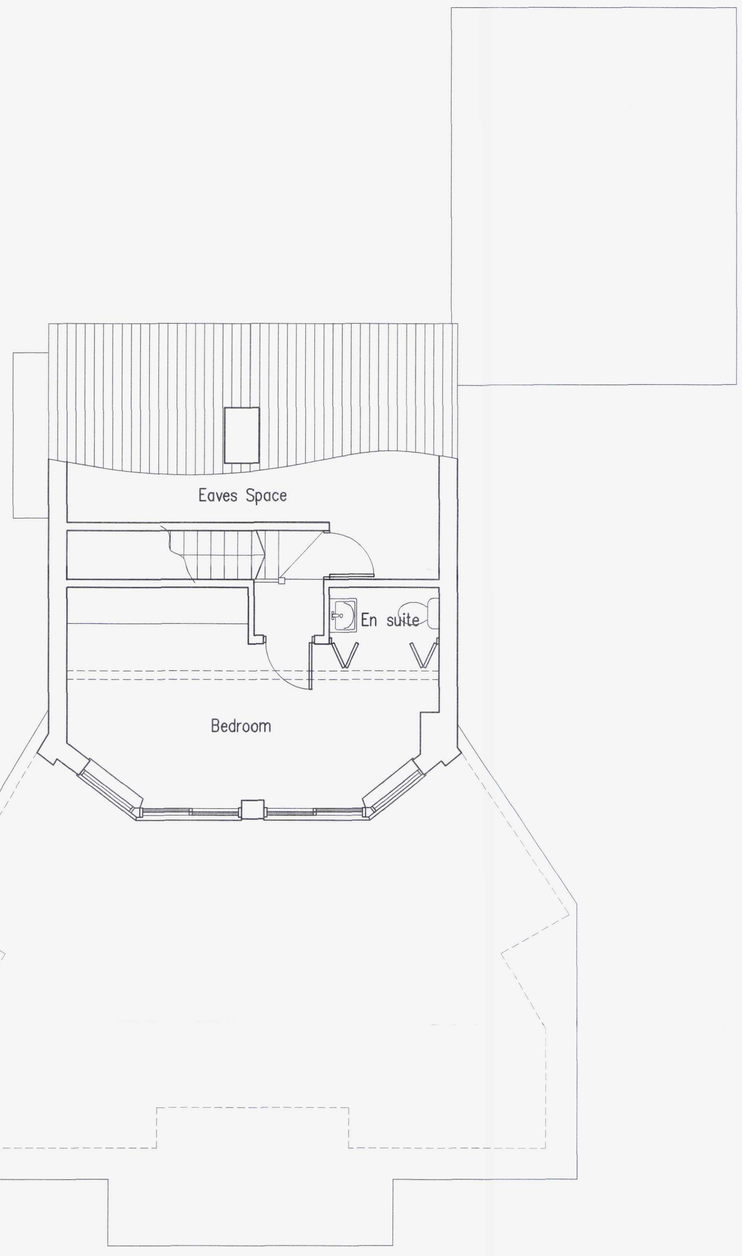

First Floor Plan

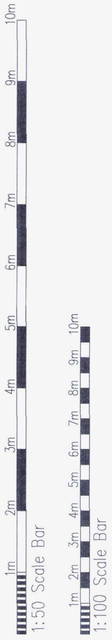

ADUR & WORTHING
PLANNING SERVICES
PLAN AWDM/ 0055/15
DATE VALID 15 JAN 2015

Proposed First Floor Rear Extension At: 167 Old Fort Road, Shoreham-By-Sea, West Sussex

rja Planning & Building Consultants Ltd.
16 Greenacres
Shoreham-By-Sea
West Sussex
BN43 5WY
t/f: 01273 467297 mob: 07971 375739
e: rex@rjapbc.co.uk web: www.rjapbc.co.uk

Chartered Institute of Architectural Technologists

PROJECT: 167 Old Fort Road, Shoreham-By-Sea
DRAWING TITLE: Existing Floor Plans & Elevations
CLIENT: Mr R. Keelan
DWG NO: 14518-02
REVISION:
SCALE: 1:50, 1:100 @ A1
DATE: 23.12.14
DRAWN: rex