


This drawing is copyright and may not be copied or reproduced without the written consent of Finola Brady Architectural Services.



The contractor is responsible for setting out and must check all levels and dimensions prior to work being put in hand.

Responsibility is not accepted for errors made by others in scaling from this drawing. All construction information should be taken from figured dimensions.


The designer is to be immediately notified of any suspect omissions or discrepancies.

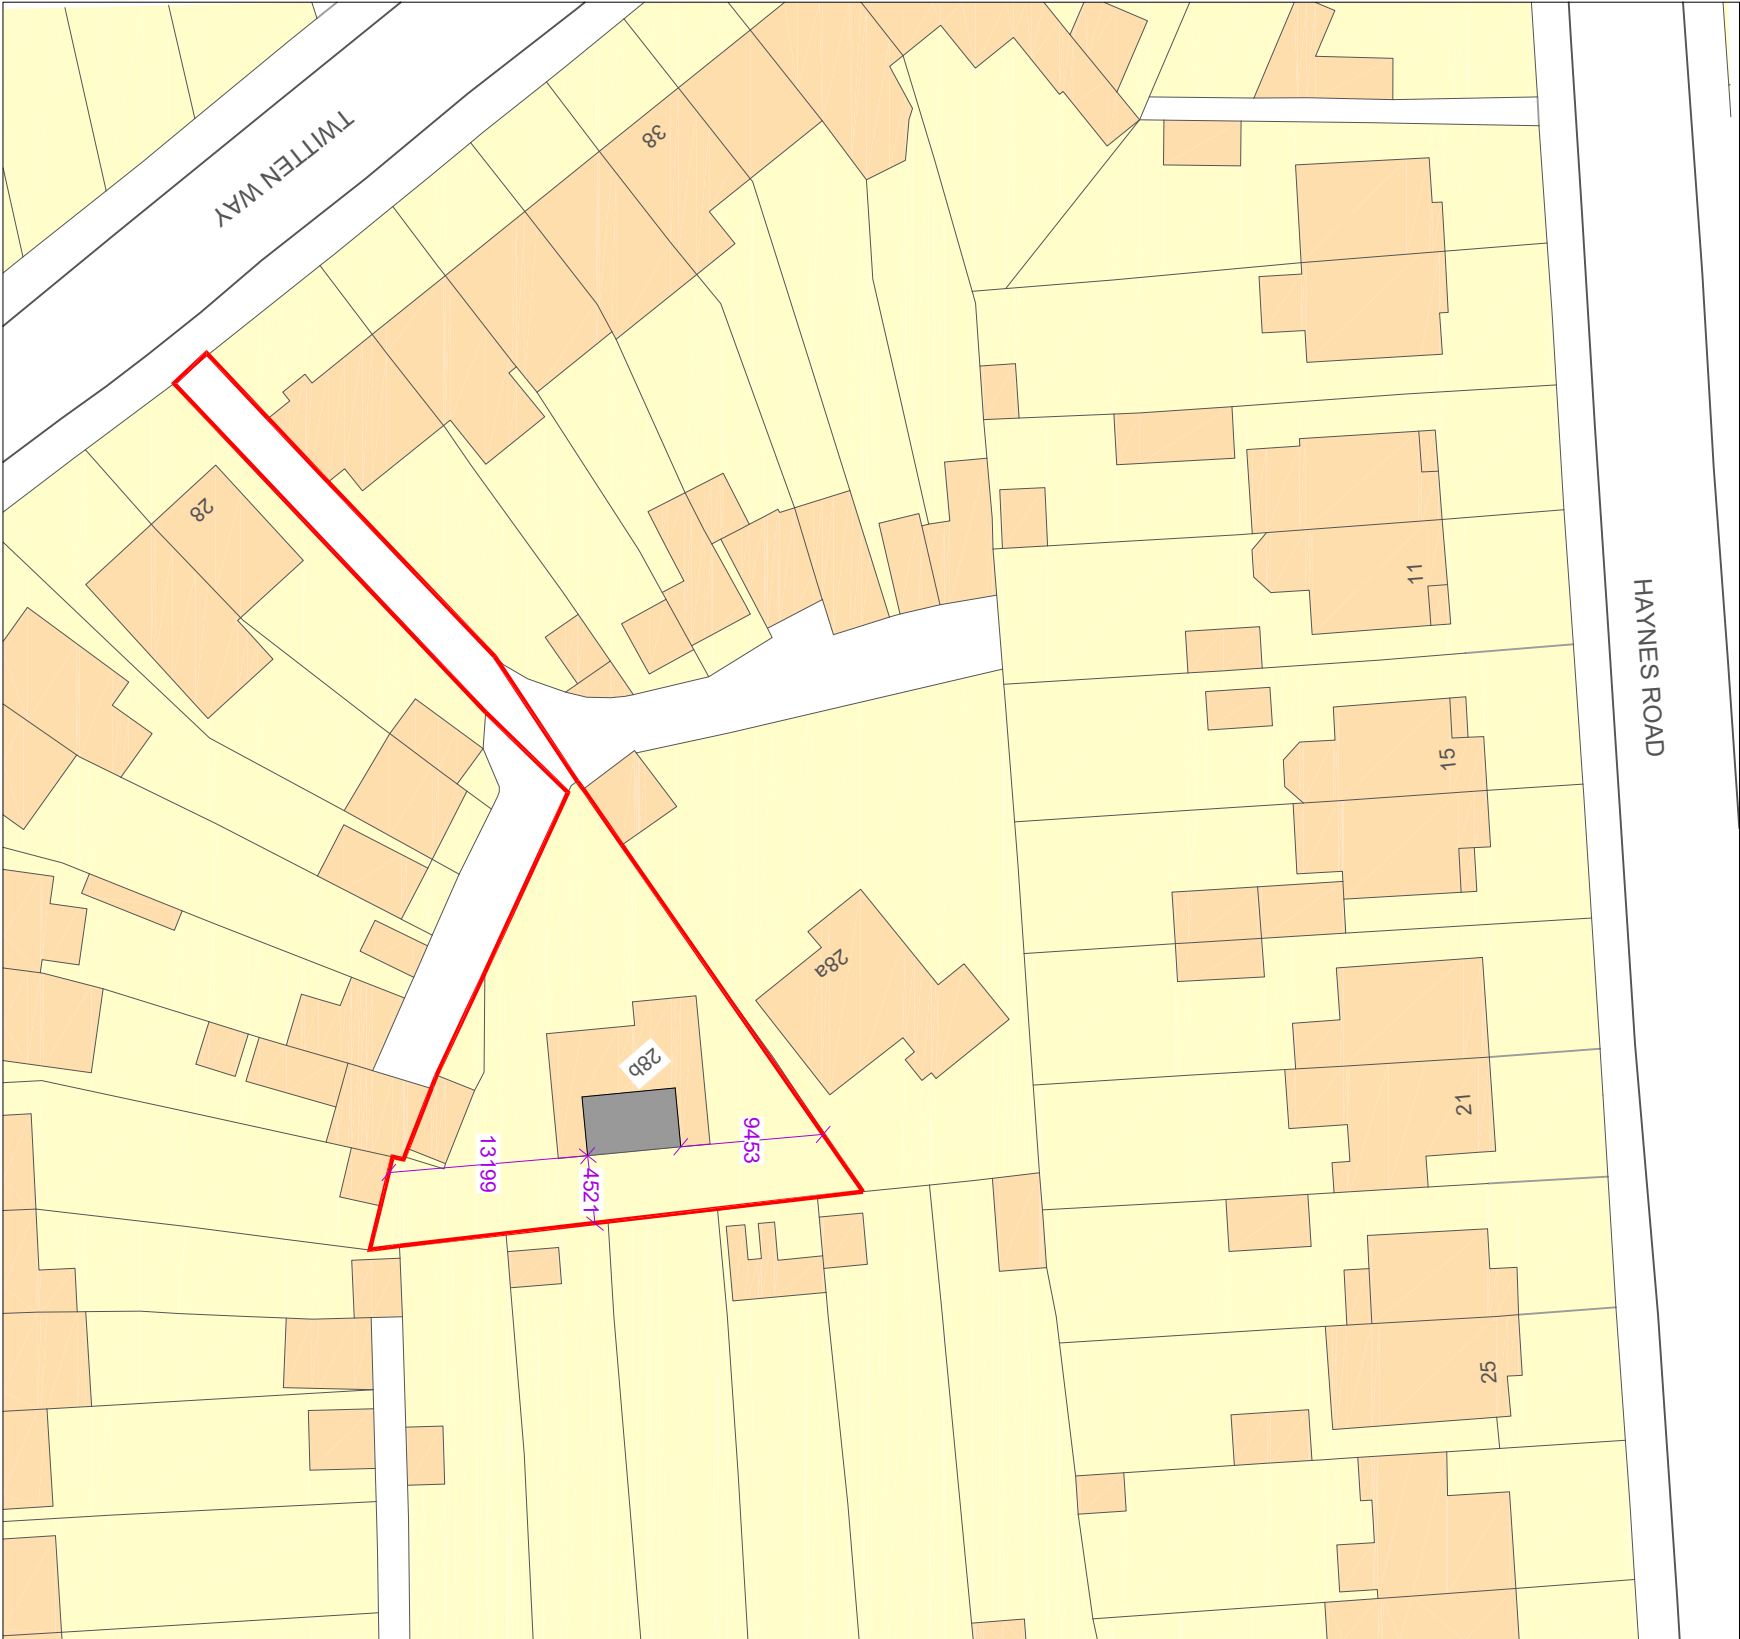

Proposed Block Plan @ 1 : 500

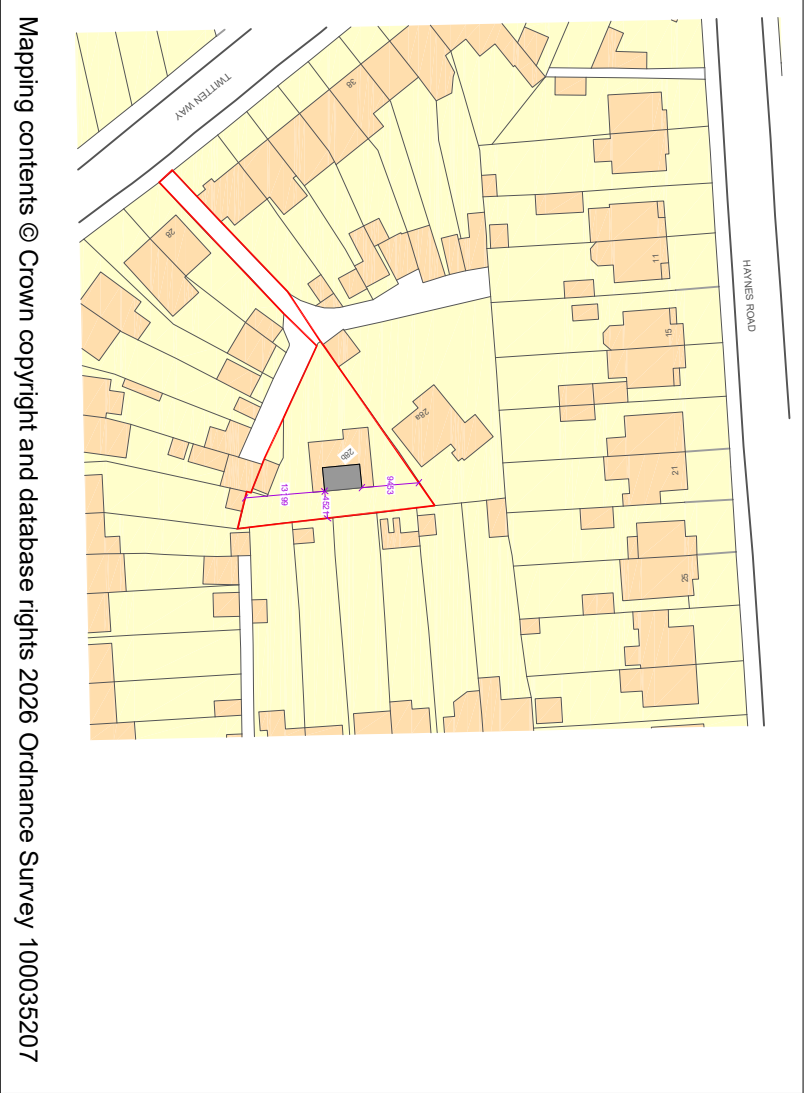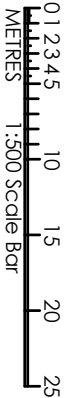

Proposed Location Plan @ 1 : 1250

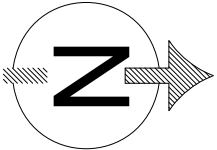

Rev. A 23.07.26 Front dormer removed, rear reduced in size FB

	
F i n o l a B r a d y A r c h i t e c t u r a l S e r v i c e s TEL. 07960 235756 www.fbarchitectural.co.uk	
Site Location :	288 Twitten Way, Worthing, BN14 7JX
Project Name :	Loft Conversion
Drawing Name :	Proposed Location and Block Plans
Drawing No:	FB26-0304 PL04A Scales : 1 : 1250 , 1 : 500 @ A3
Date :	30th April 2026