
NOV'24

1/50 SCALE. 1cm=500mm @A3

SHELLEY COTTAGE, WORTHING. BN11 1TR

Notes:
DRAWING FOR PLANNING PURPOSES ONLY. Copying / printing processes may affect scaling. All dimensions / information to be checked / verified on site. Any discrepancies should be notified.

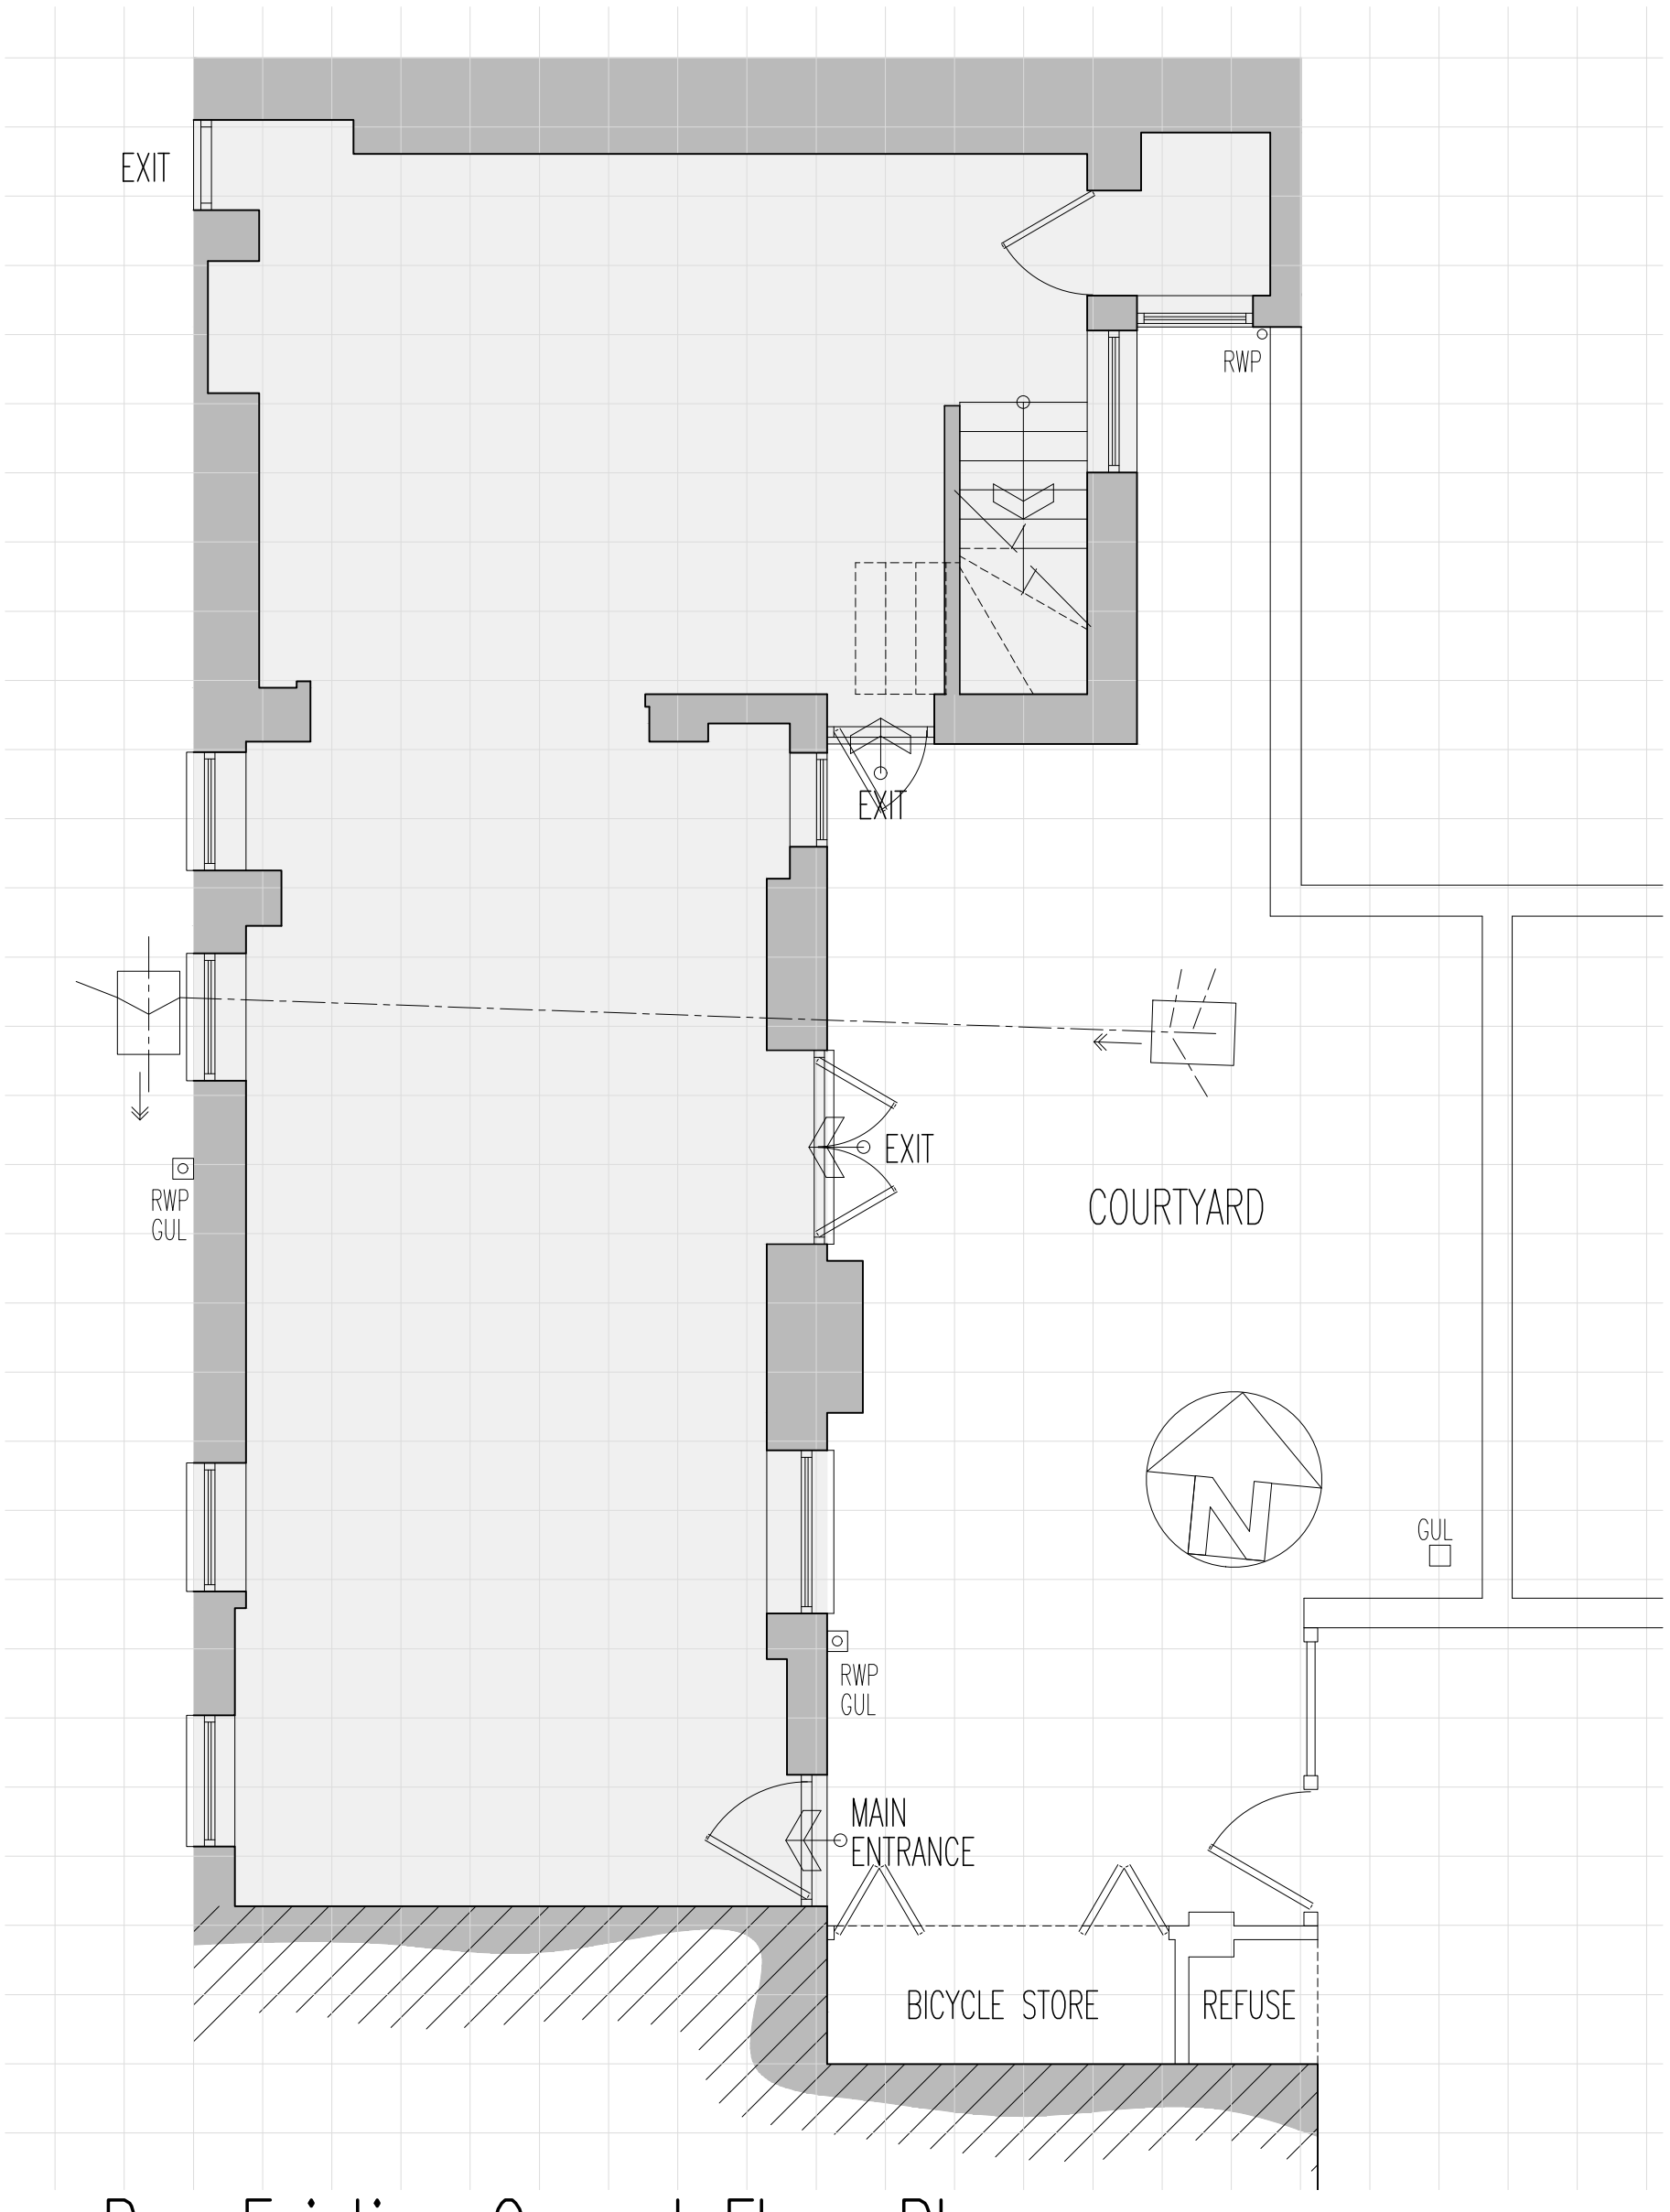

Pre-Existing Ground Floor Plan 1/50

A513-24-05 /A | A3