





22 CECIL ROAD


ELEVATIONS

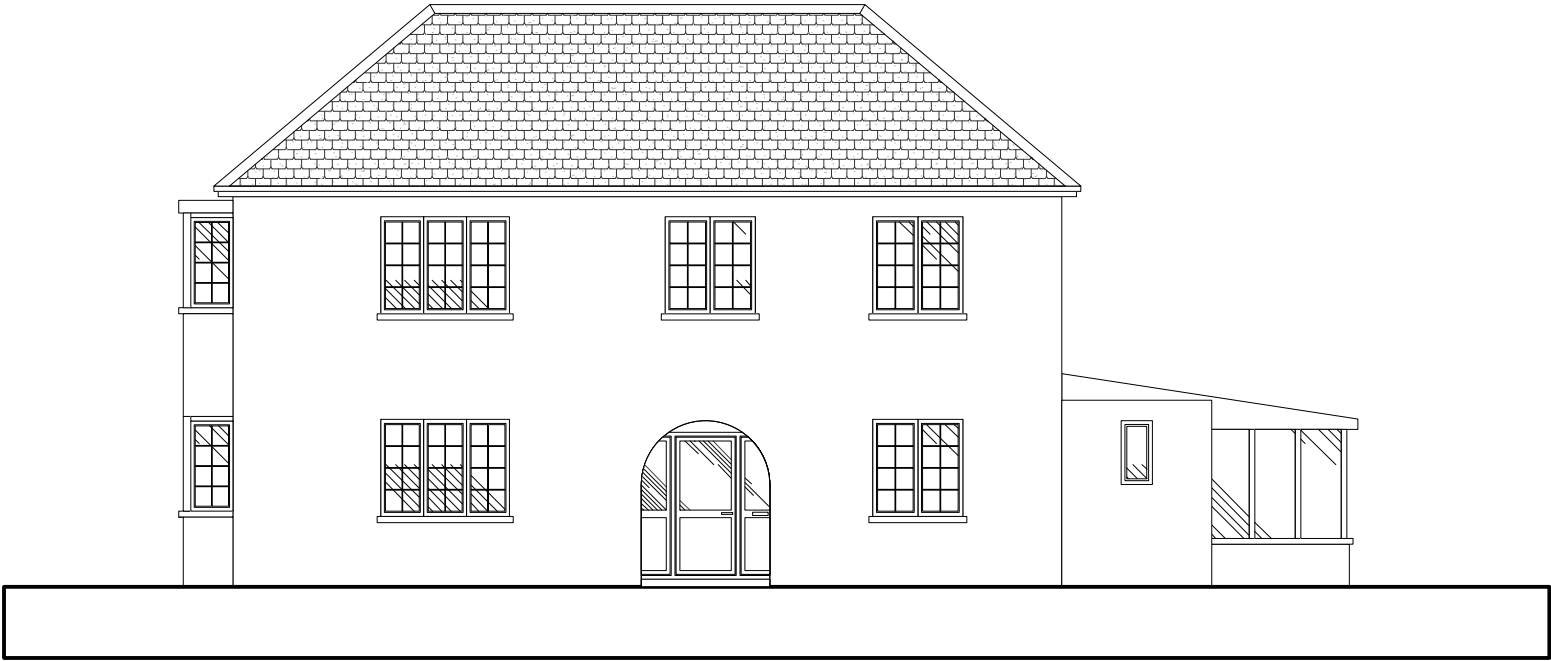

SOUTH FACING ELEVATION **AS EXISTING**

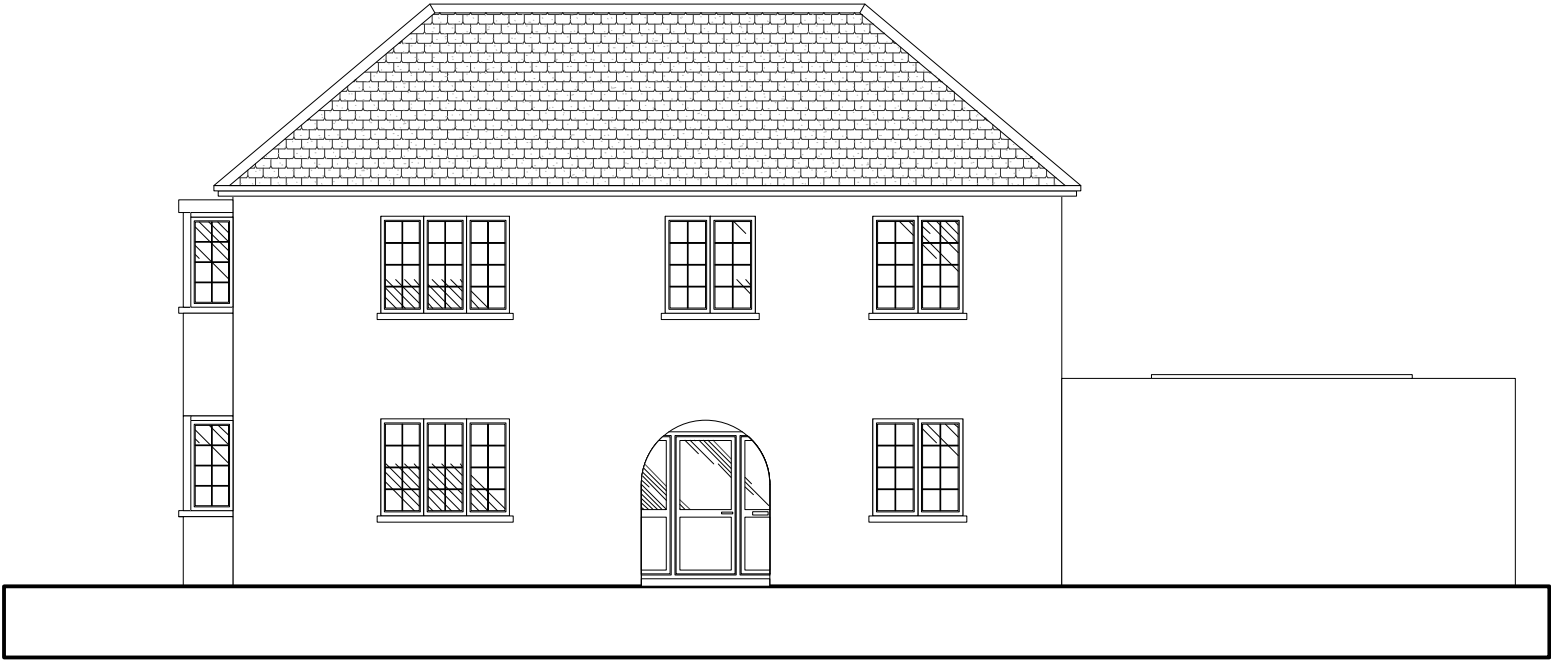

SOUTH FACING ELEVATION **AS PROPOSED**

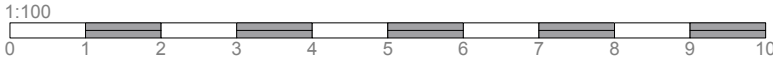

OUKEENASADARCHITECTURE

1131

ELEVATIONS

1:100
@ A3

JUL 2026

OA

CECIL ROAD

09

7A Cranbourne Street
The Basement
Brighton
BN1 2RD

t. +44 (0) 1273 506 315
m. +44 (0) 7909 094 26
linkedin, OukeenaA
e. oukeena@oarchitecture.org