
BLOCK PLAN SCALE 1:500@a4 17 Bulkington Avenue Worthing West Sussex BN14 7HH

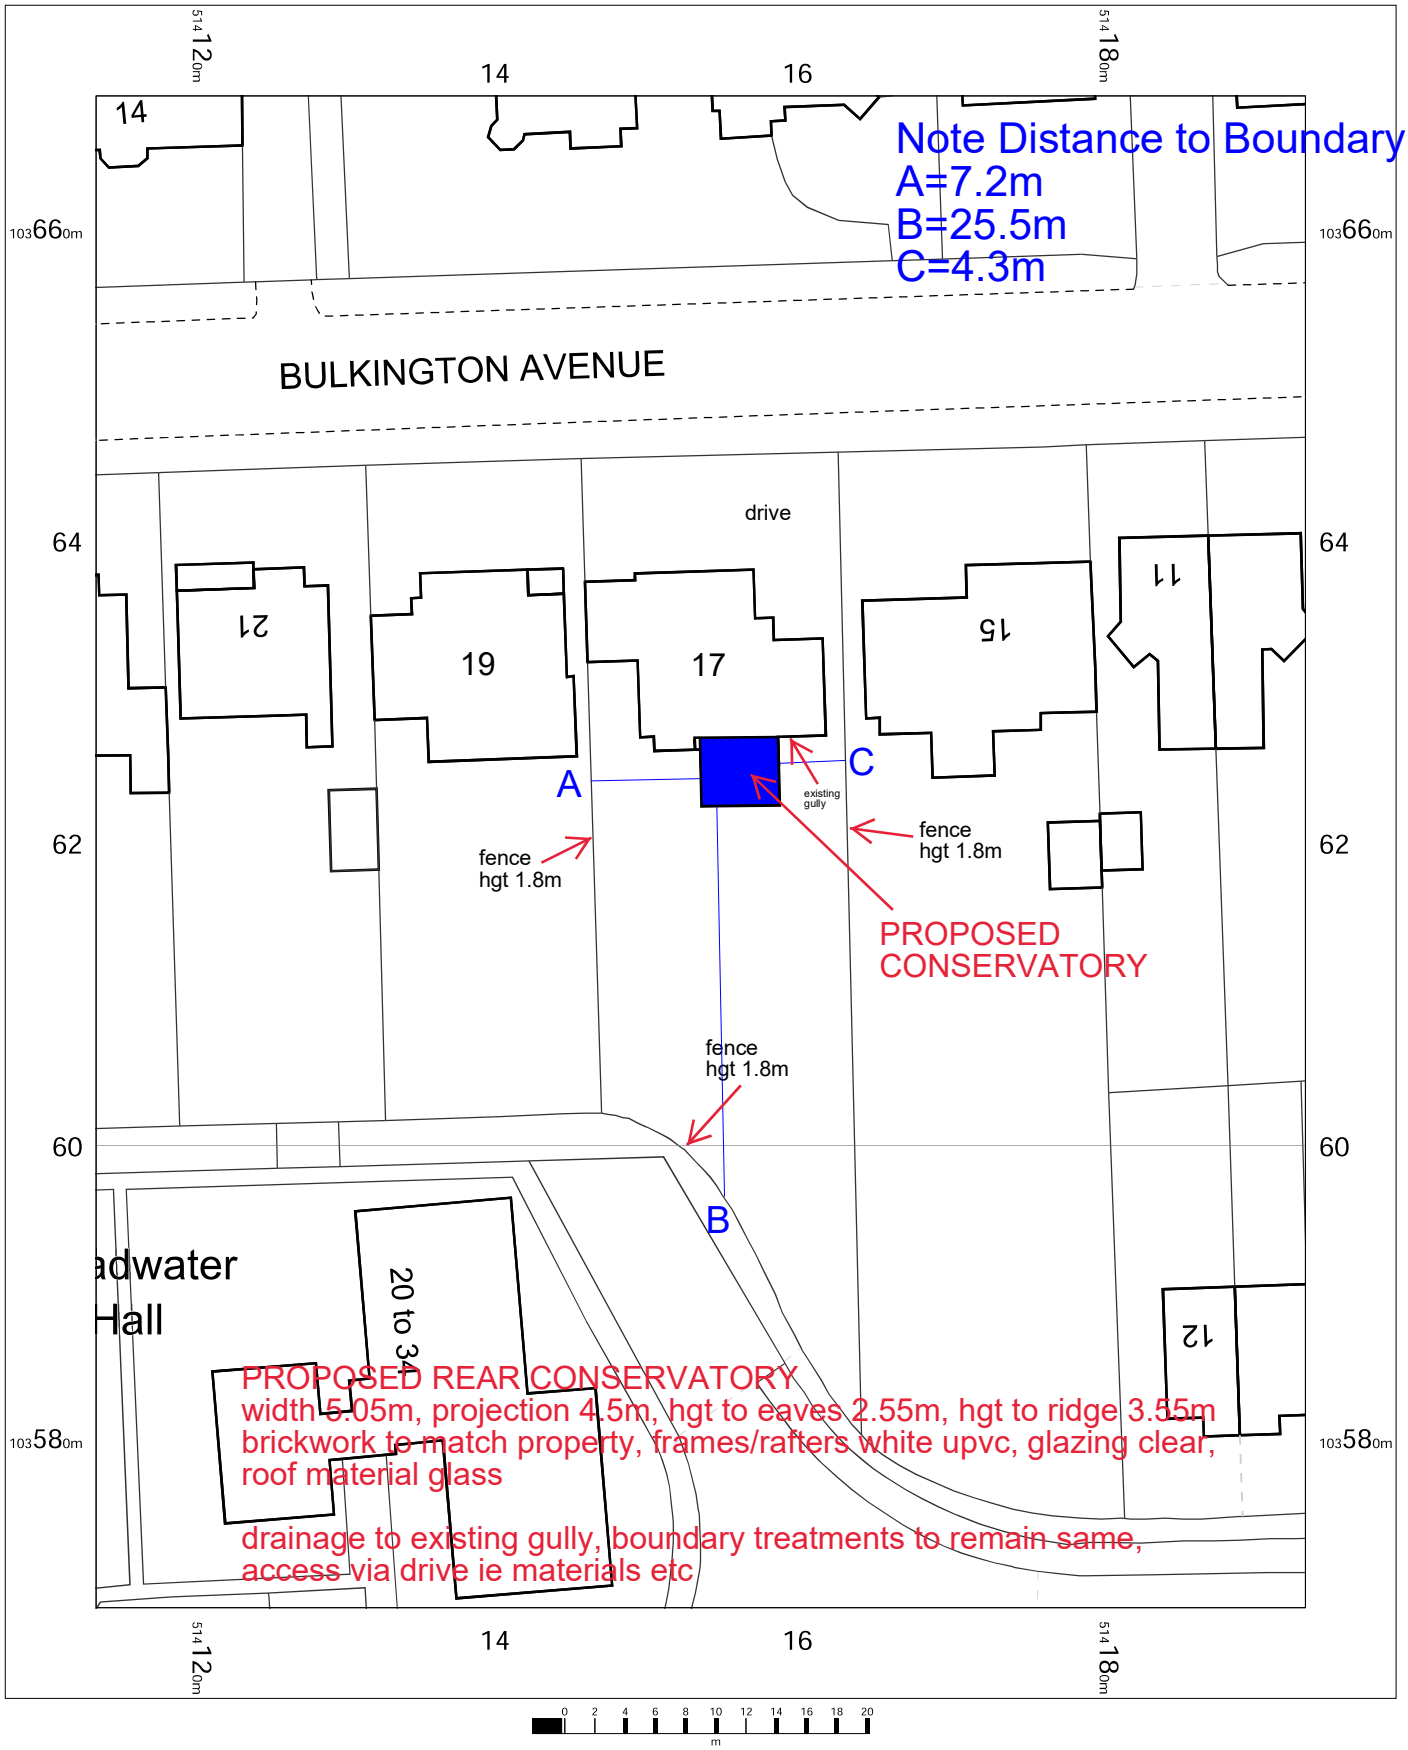

SEASCAPE CONSERVATORIES & ORANGERIES

OS MasterMap 1250/2500/10000 scale
Friday, March 31, 2023, ID: CM-01095952
www.centremapslive.co.uk

1:500 scale print at A4, Centre: 514154 E, 103619 N

©Crown Copyright Ordnance Survey. Licence no. AC0000849896

Ordnance Survey Licensed Data

N

CENTRE MAPS LIVE.
FOR A BETTER POINT OF VIEW