ADUR & WORTHING
PLANNING SERVICES

PLAN	AWDM/0744/19
DATE VALID	25 JUL 2019

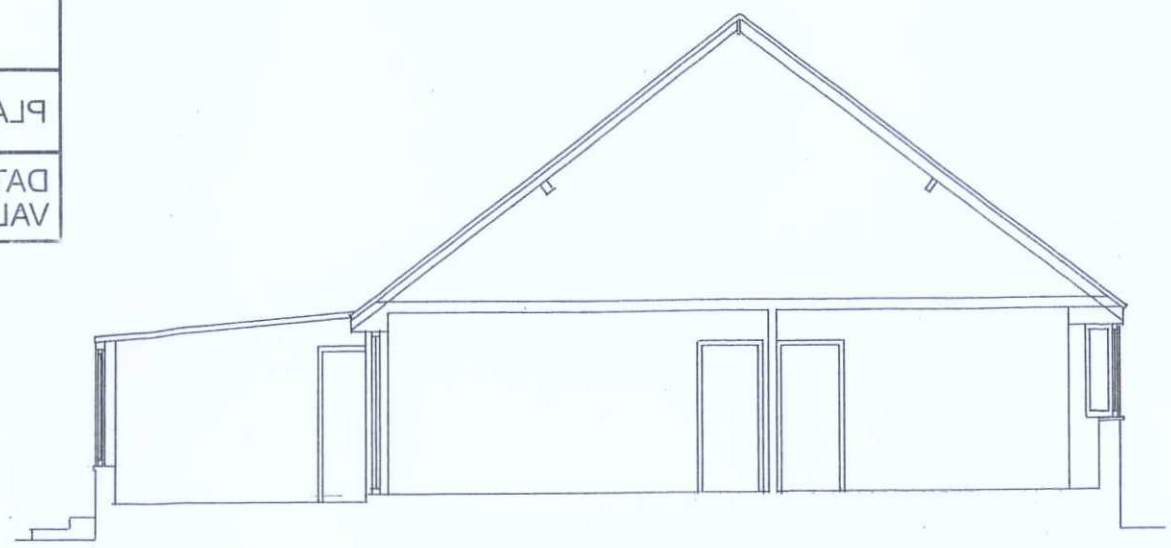

SECTION A–A



SIDE [SOUTH] ELEVATION

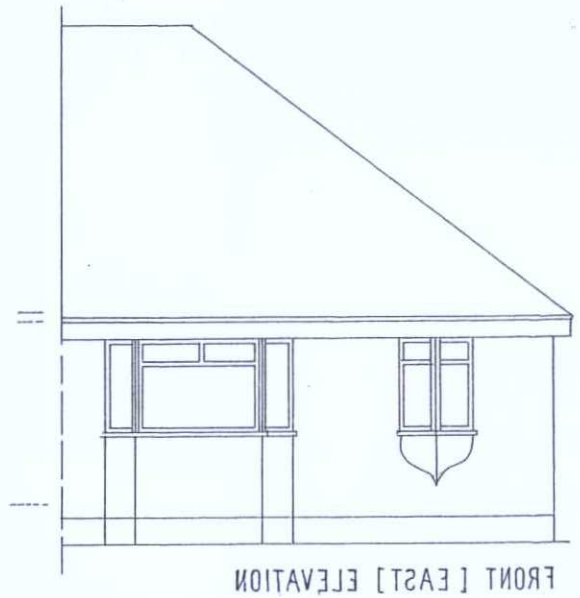

FRONT [EAST] ELEVATION

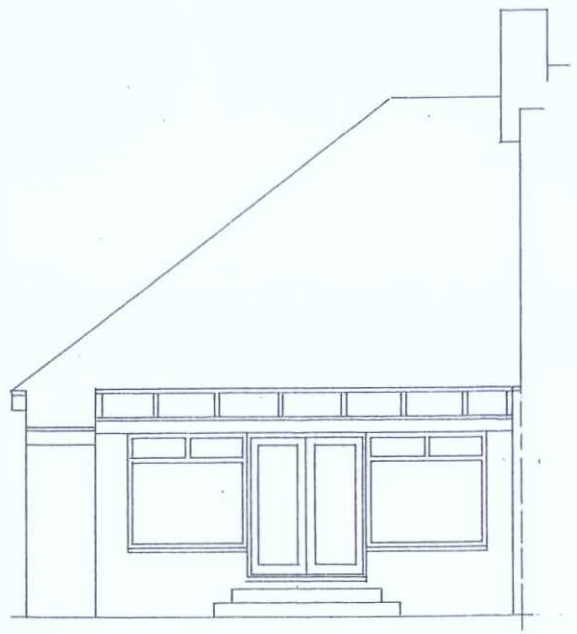

REAR [WEST] ELEVATION

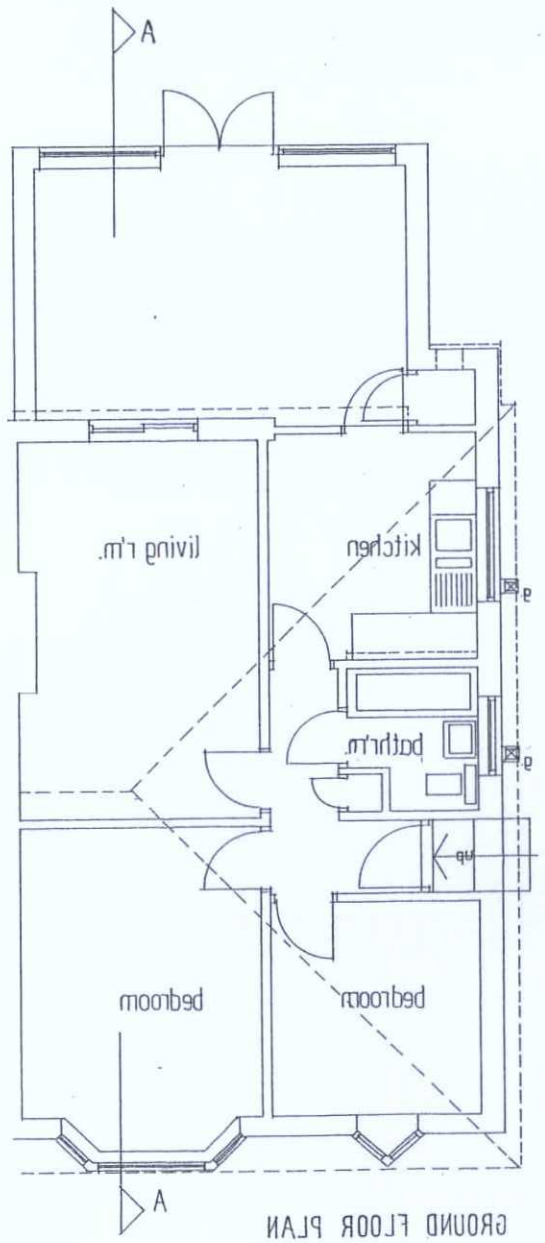

GROUND FLOOR PLAN

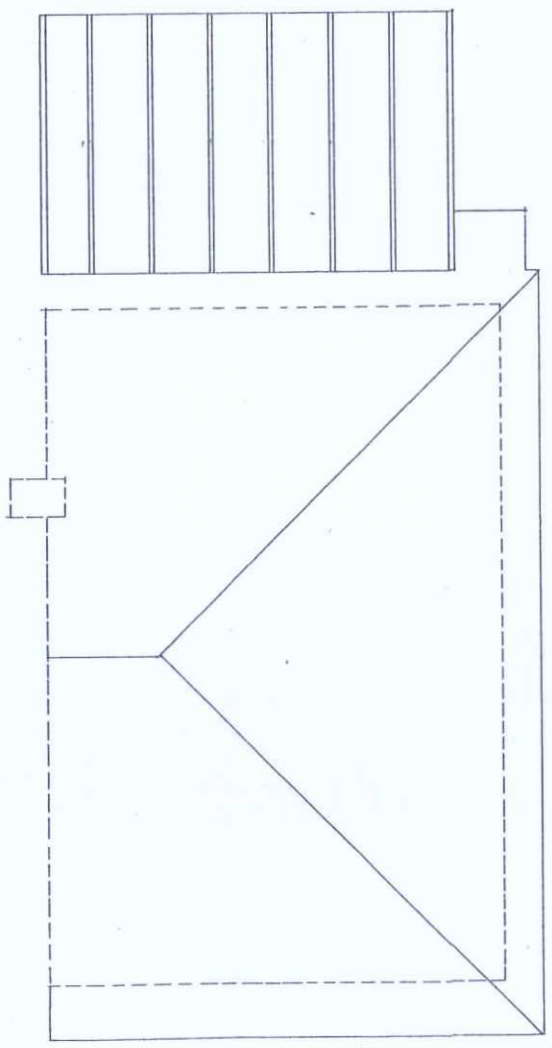

ROOF PLAN

SCALE BAR @ A3

DWG. No.1

5 NEW BARN ROAD
SHOREHAM-BY-SEA

SURVEY OF EXISTING

DRAWN BY :
ALAN R.WOOD
75 WESTBOURNE STREET
HOVE BN3 5PF
tel: 01273 770602

SCALE : 1 : 100

DATED : JAN. 2019