NOTES :

- This drawing is copyright.
- All dimensions must be checked on site before any works commence.
- All discrepancies are to be reported to the CA before works proceed.
- Only figured dimensions are to be used.

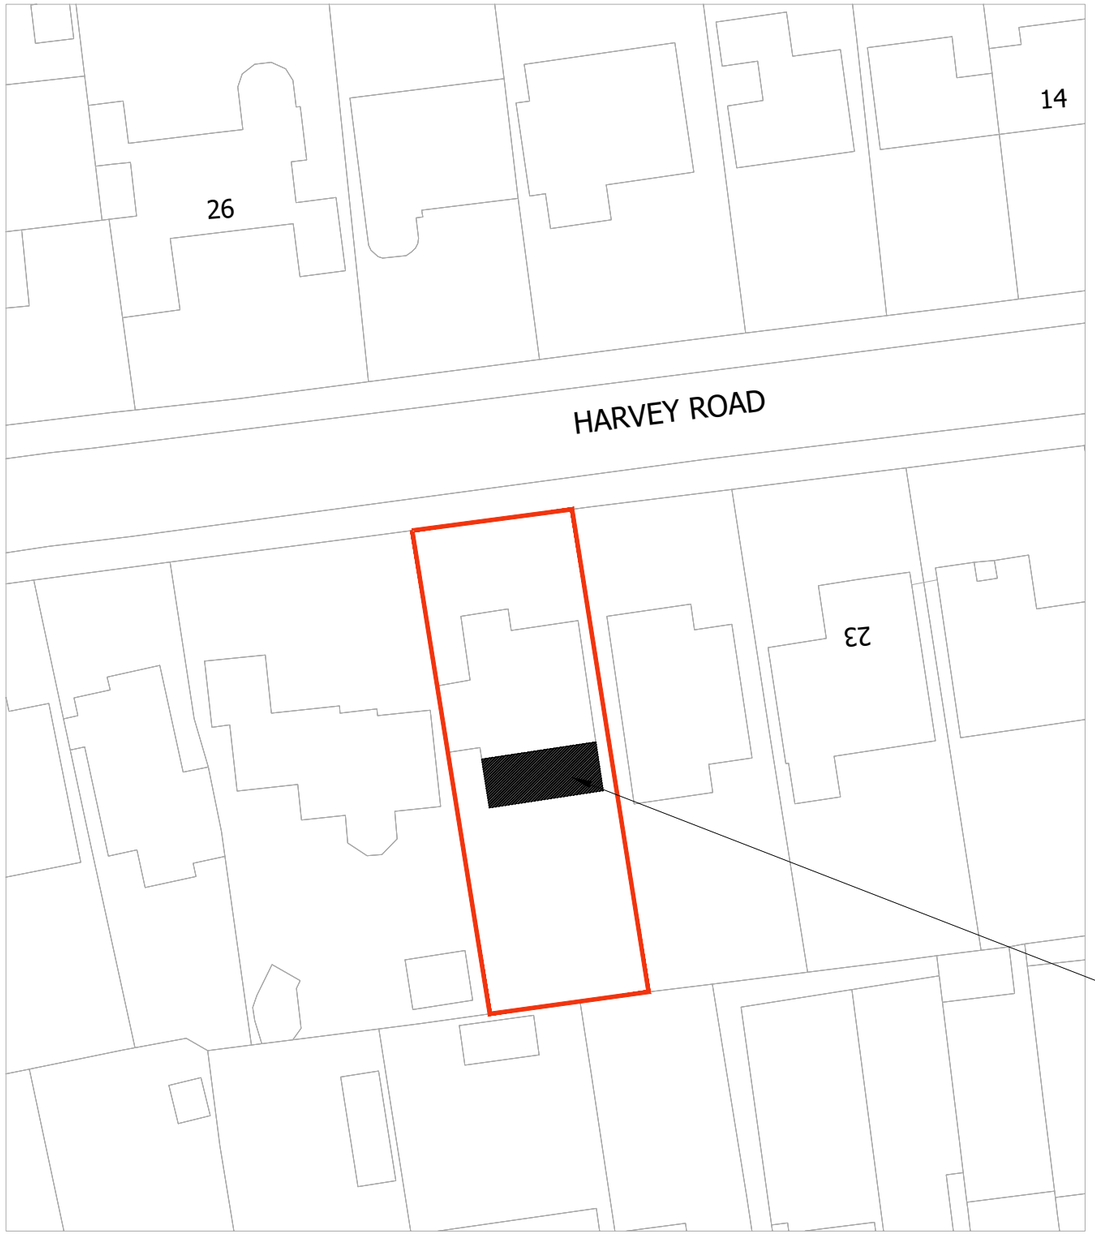

ReQuestAPlan
Map number: TQRQM23215141412602

Title: 27 Harvey Road
Map Produced for: Michael Wedlake
© Crown copyright and database rights 2023 OS 100042766
Project ID:
Date of Purchase: 03-08-2023
1 Years subscription from 03-08-2023 for 1 workstation.

10 m 50 m 100 m

PLANNING

Rev.	Date	Revision	By
-	-	-	-

© Copyright

Client:
Mr & Mrs M Wedlake

Project address:
27 Harvey Road
Goring on Sea, Worthing
West Sussex
BN12 4DS

Job title:
Single Storey Rear Extension

Drawing title:
Site Plan

Scale: 1:500 @ A3	**Drawn:** MRW
Date: September 2023	
Drawing No: 27/2023/002	**Rev:** -