NOTES :
- This drawing is copyright.
- All dimensions must be checked on site before any works commence.
- All discrepancies are to be reported to the CA before works proceed.
- Only figured dimensions are to be used.



EXISTING FRONT (NORTH) ELEVATION
1:100

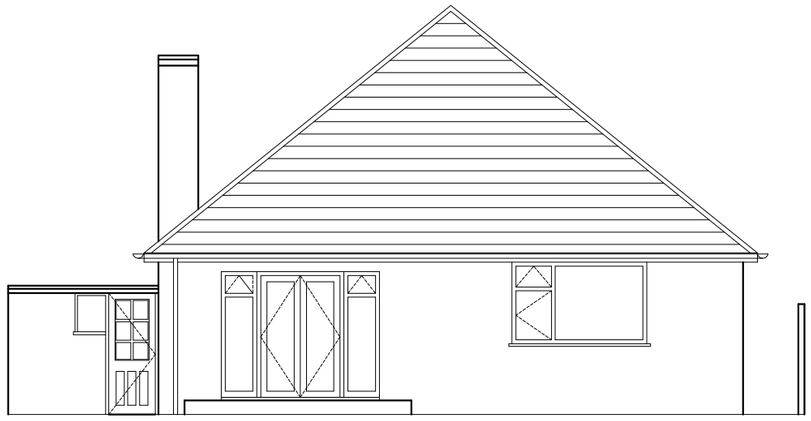

EXISTING REAR (SOUTH) ELEVATION
1:100

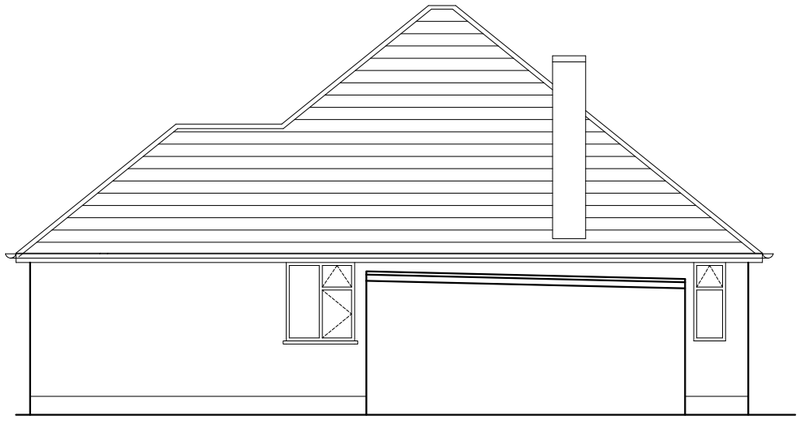

EXISTING SIDE (WEST) ELEVATION
1:100

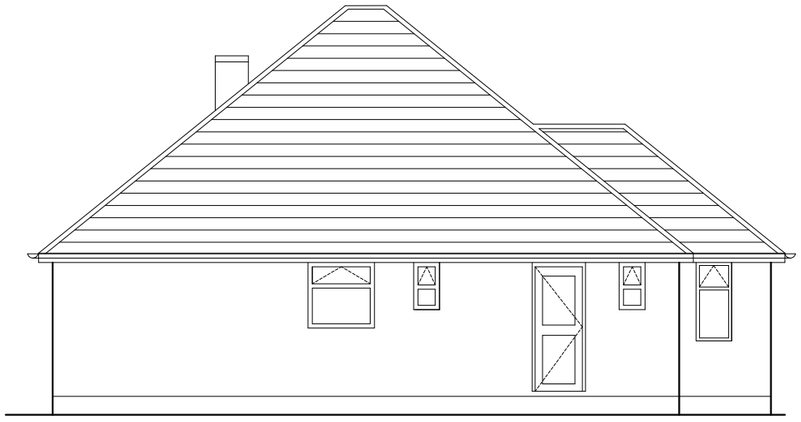

EXISTING SIDE (EAST) ELEVATION
1:100

PLANNING

Rev.	Date	Revision	By
A	15/09/23	Scale bar corrected to show scale of 1:100@A3	MRW

© Copyright

Client:
Mr & Mrs M Wedlake

Project address:
27 Harvey Road
Goring on Sea, Worthing
West Sussex
BN12 4DS

Job title:
Single Storey Rear Extension

Drawing title:
Existing Elevations

Scale 1:100
m 0 1 2 3 4 5

Scale: 1:100 @ A3	**Drawn:** MRW
Date: September 2023	
Drawing No: 27/2023/003	**Rev:** A