NOTES :

- This drawing is copyright.
- All dimensions must be checked on site before any works commence.
- All discrepancies are to be reported to the CA before works proceed.
- Only figured dimensions are to be used.

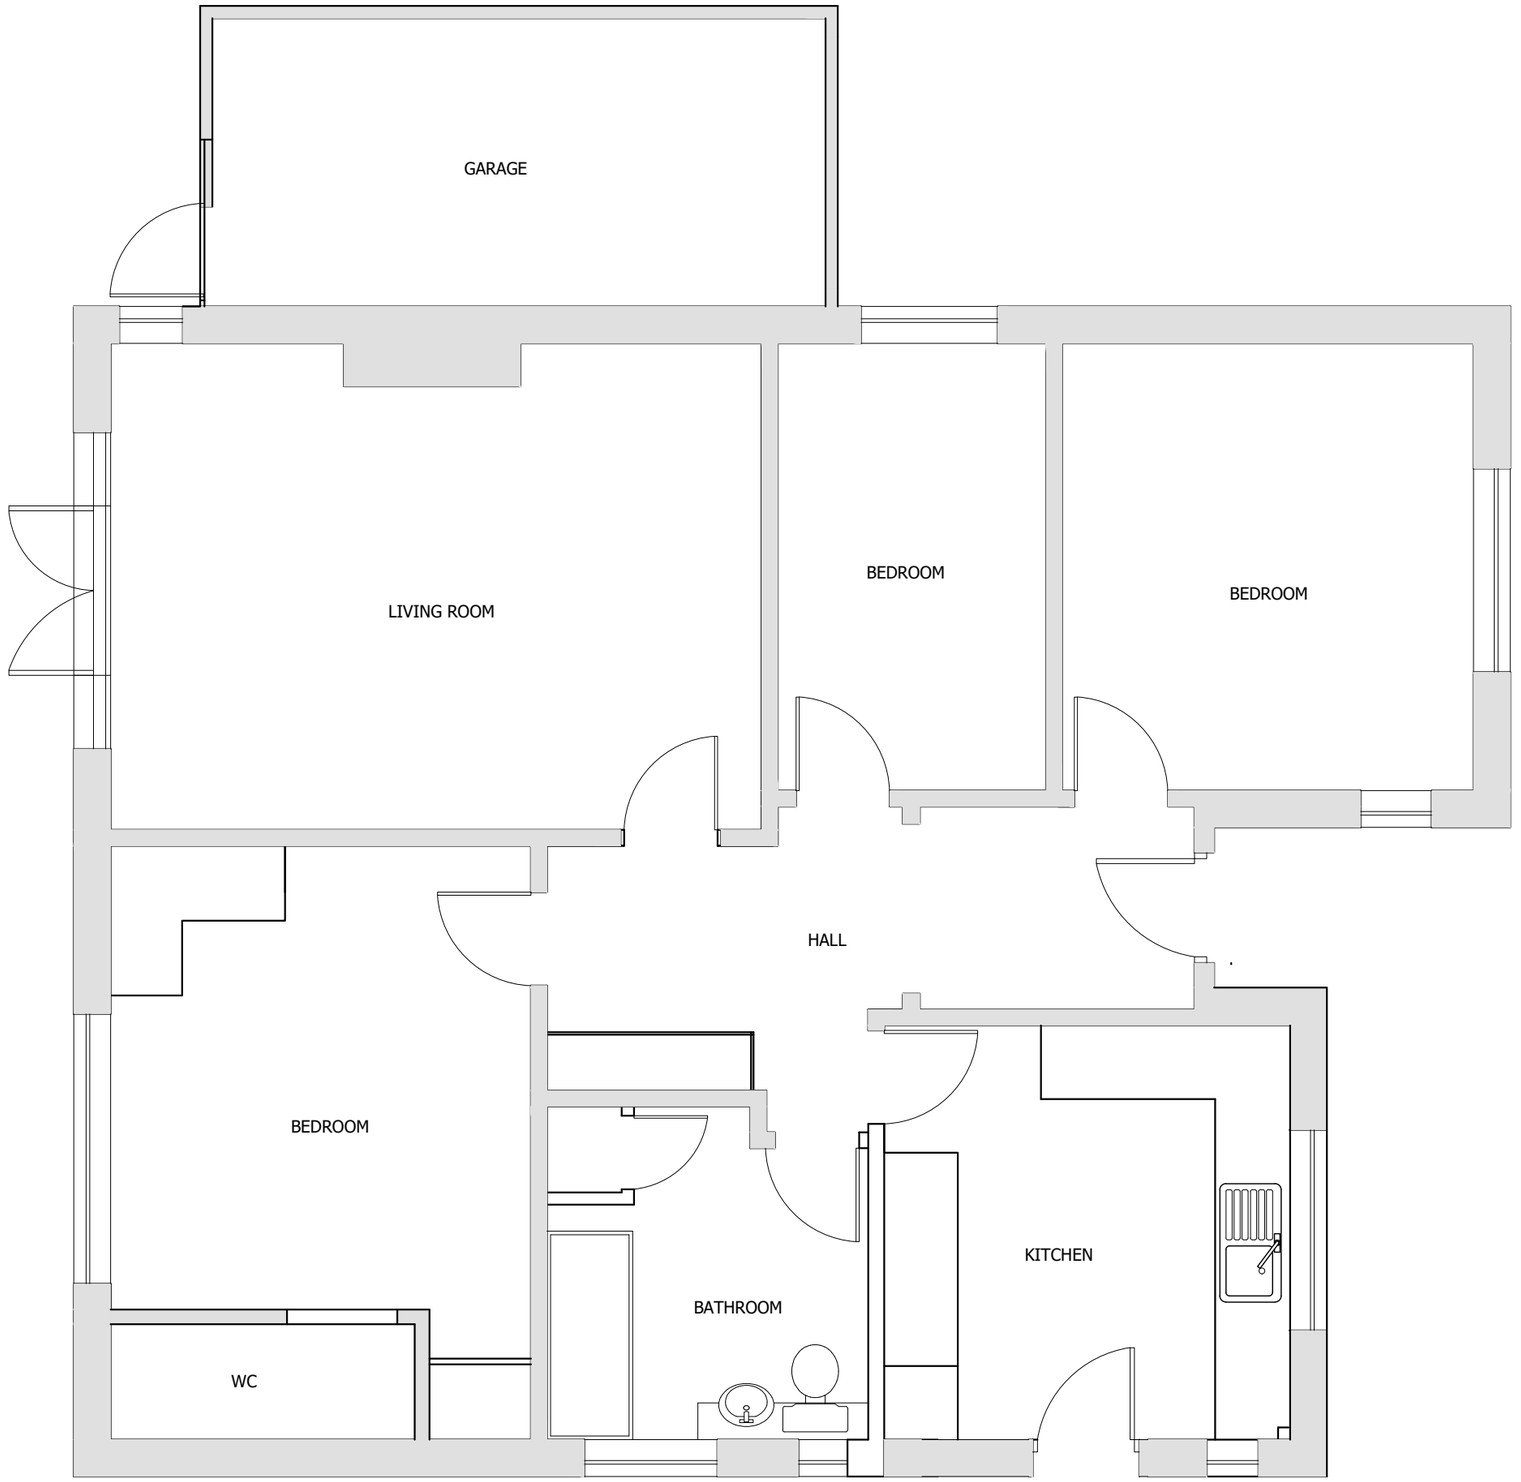


Scale 1:50

m 0 0.5 1 1.5 2 2.5

# PLANNING

| Rev. | Date | Revision | By |
|---|---|---|---|
| A | 15/09/23 | Scale bar corrected to show scale of 1:50@A3 | MRW |

© Copyright

**Client:**
Mr & Mrs M Wedlake

**Project address:**
27 Harvey Road
Goring on Sea, Worthing
West Sussex
BN12 4DS

**Job title:**
Single Storey Rear Extension

**Drawing title:**
Existing Floor Plan

| | |
|---|---|
| **Scale:** 1:50 @ A3 | **Drawn:** MRW |
| **Date:** September 2023 | |
| **Drawing No:** 27/2023/004 | **Rev:** A |