DO NOT SCALE FROM THIS DRAWING

1m 2m 3m 4m 5m 6m 7m 8m 9m 10m
1:50 Scale Bar

1m 2m 3m 4m 5m 6m 7m 8m 9m 10m
1:100 Scale Bar

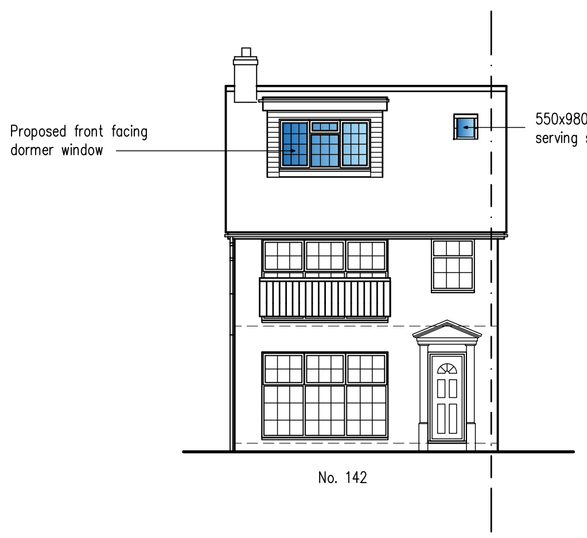

North West Elevation

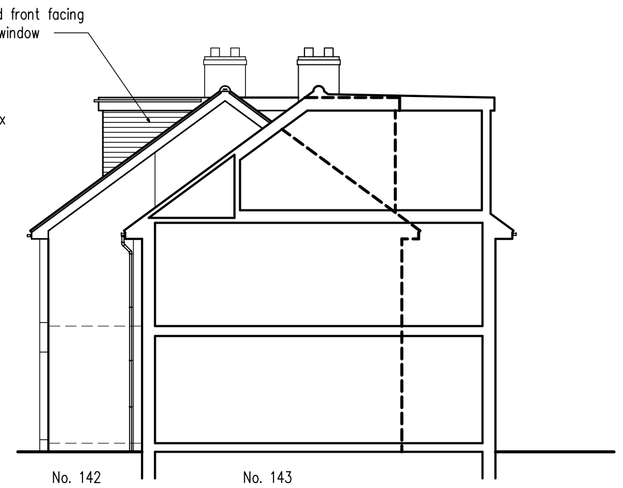

South West Elevation



South East Elevation

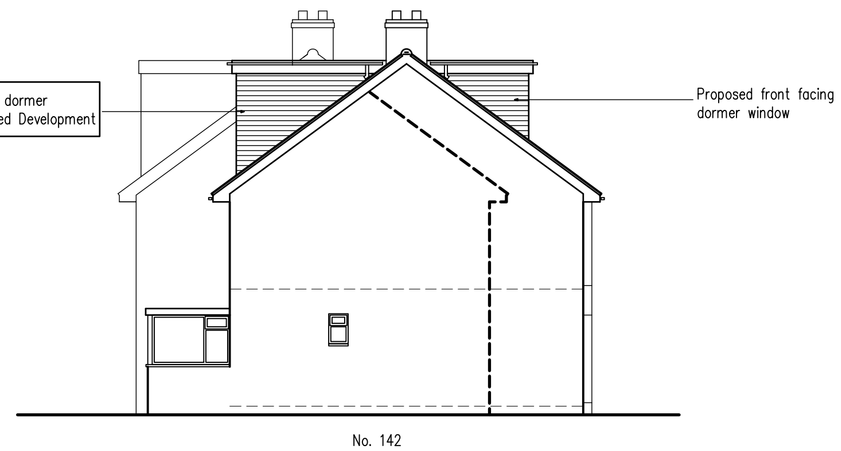

North East Elevation

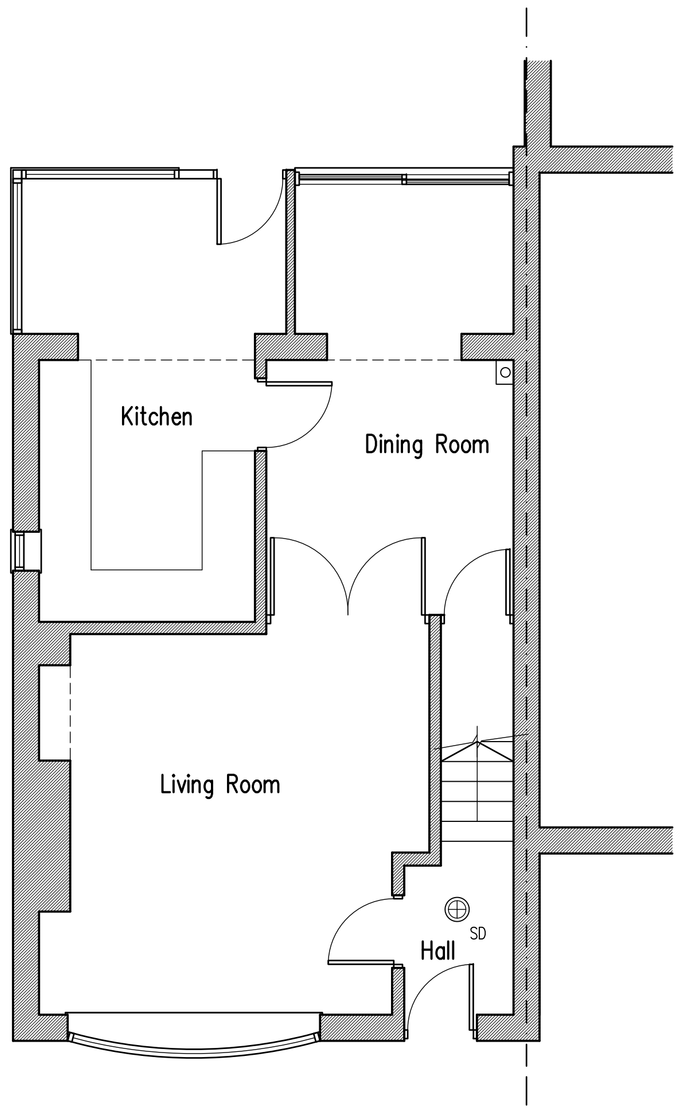

Ground Floor Plan

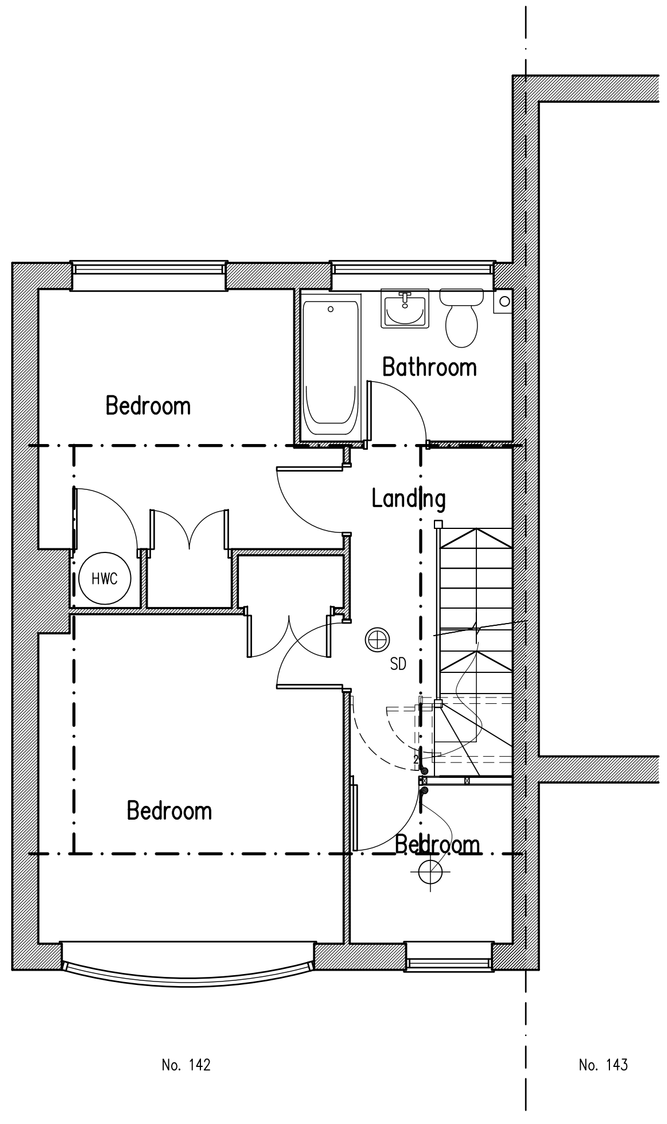

First Floor Plan

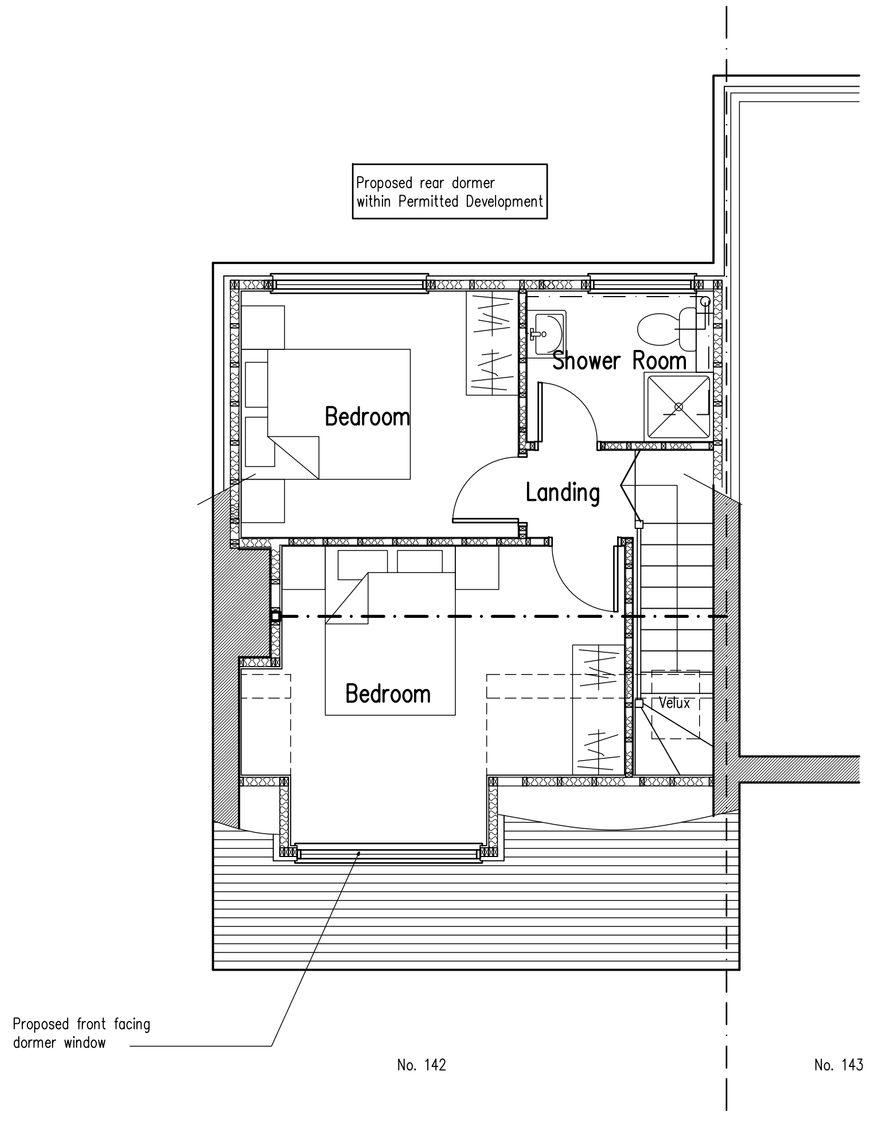

Second Floor Plan

A	23.10.19	Glazing bars added to front dormer window

Proposed Conversion Of Roof Space at: 142 Greenacres, Shoreham-By-Sea, West Sussex

rja Planning & Building Consultants Ltd.
1st Floor
10 High Street
Shoreham-By-Sea
West Sussex BN43 5DA
t: 01273 467297 mob: 07971 375739
e: rex@rjapbc.co.uk web: www.rjapbc.co.uk

Chartered Institute of Architectural Technologists

PROJECT: 142 Greenacres, Shoreham-By-Sea
DRAWING TITLE: Proposed Floor & Elevations
CLIENT: Mr A. Winter
DWG NO: 19753-101
REVISION: A
SCALE: 1:50, 1:100 @ A1
DATE: 05.09.19
DRAWN: rex