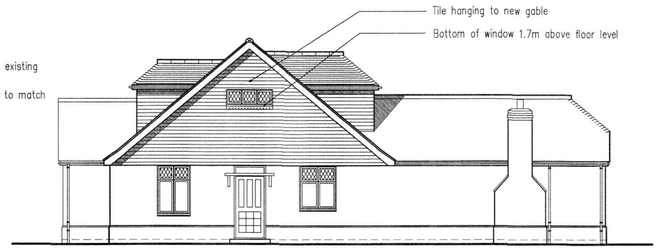
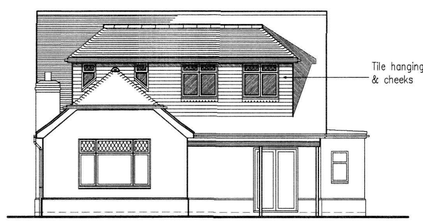
ADUR & WORTHING
PLANNING SERVICE
PLAN AWDM/1389/12
DATE Deposited 10.1.13
WHD




West Elevation



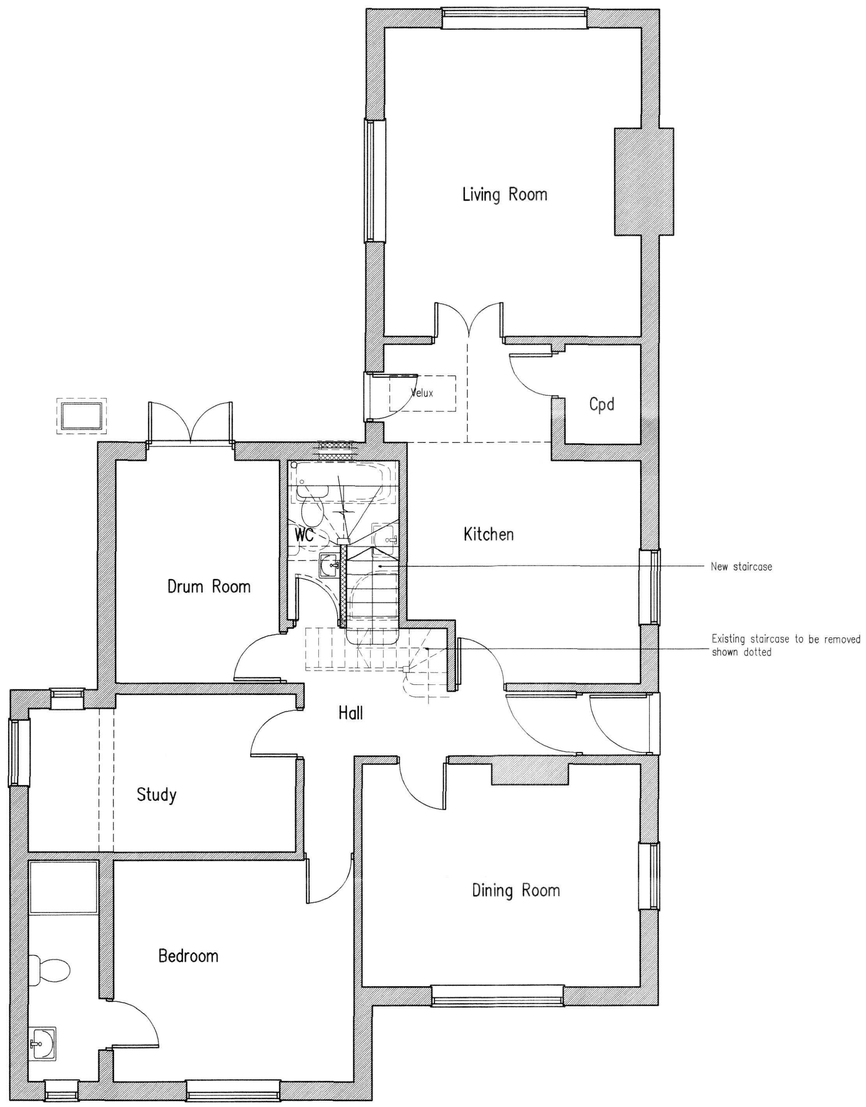

South Elevation





East Elevation




North Elevation





Ground Floor Plan

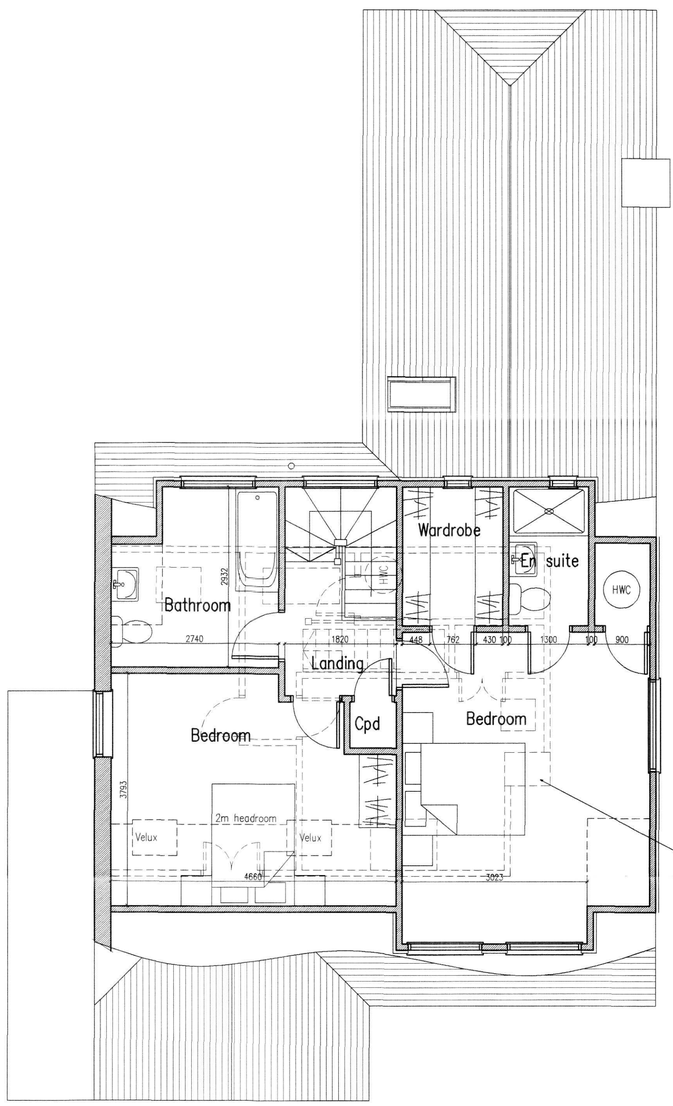


First Floor Plan

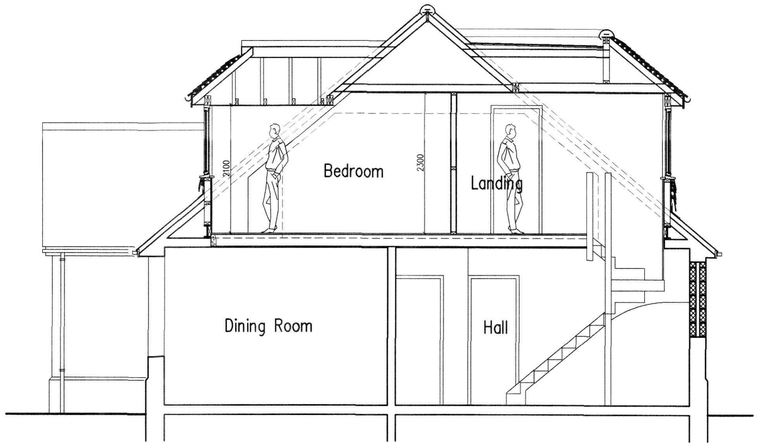


Typical Section

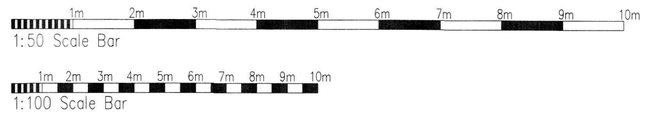


| | | |
|---|---|---|
| B | 09.01.13 | South elevation window reduced in height |
| A | 25.10.12 | Client's requirements added |

# Proposed Conversion of Roof Space At: 18 Erringham Road, Shoreham-By-Sea, West Sussex

rja Planning & Building Consultants Ltd.
16 Greenacres
Shoreham-By-Sea
West Sussex
BN43 5WY
t/f: 01273 467297 mob: 07971 375739
e: rex@rjapbc.co.uk web: www.rjapbc.co.uk

Chartered Institute of Architectural Technologists

PROJECT: 18 Erringham Road, Shoreham-By-Sea
DRAWING TITLE: Proposed Floor Plans & Elevations
CLIENT: Mr & Mrs G. Plowman
DWG NO: 12413-01
REVISION: B
SCALE: 1:50, 1:100 @ A1
DATE: 26.9.2012
DRAWN: rex