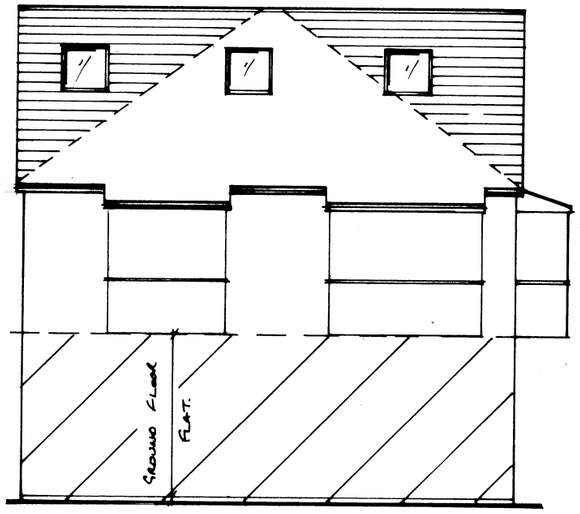

PROPOSED FRONT ELEVATION (NORTH) 1:100

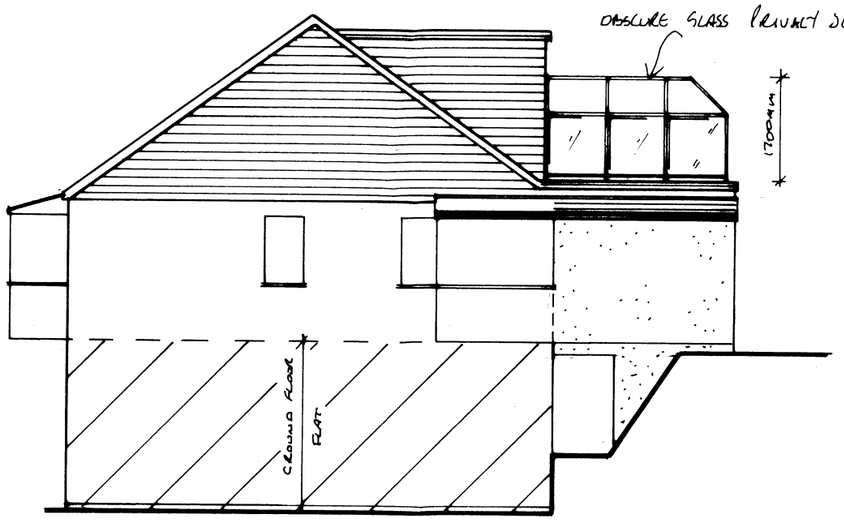

PROPOSED SIDE ELEVATION (WEST) 1:100

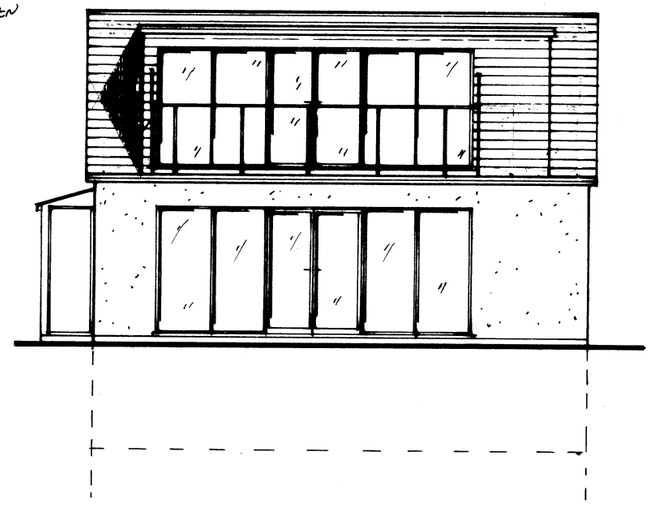

PROPOSED REAR ELEVATION (SOUTH) 1:100

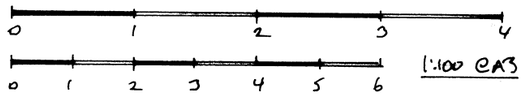

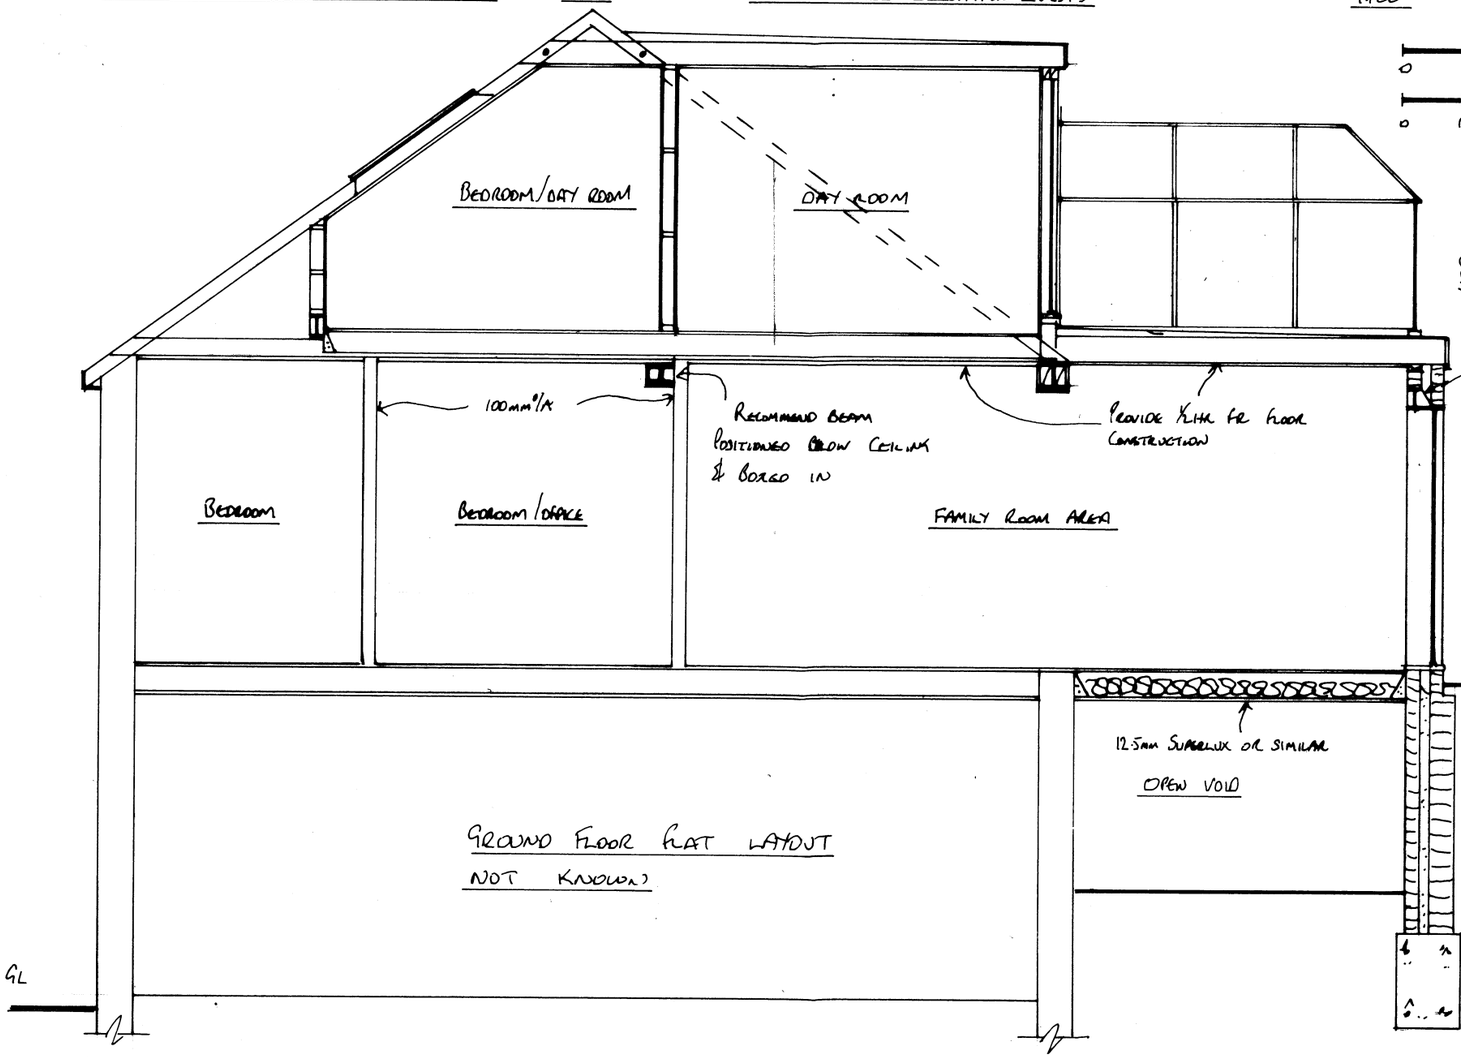

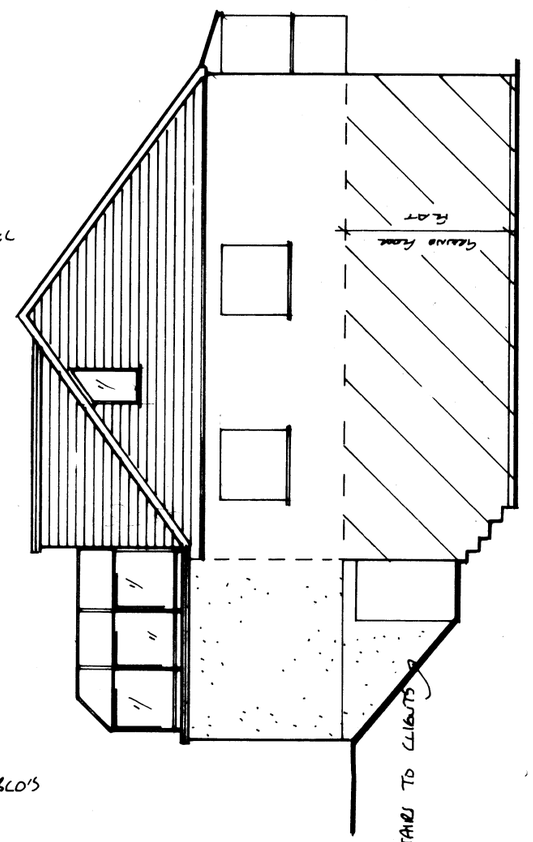

PROPOSED SIDE ELEVATION (EAST) 1:100

NORTH

A3

The Party Wall etc. Act 1996
The property owner is reminded of their duty to serve notices on all adjoining owners.
Structure
Read in conjunction with structural engineers calculations.

NOTES:

ADDRESS: 176A BRIGHTON RD. LANCING
CLIENT: PREMIER (PHILLIPS)
DATE: NOV 13
DRAWING No. BSB/19/742/13/A3
PROJECT: LOFT CONVERSION & REAR EXT

Steve Barrett
C.Build E, CABE, MFPWS, Assoc RICS
Tel: 07519 384248
e.mail: bsbpartywalls@yahoo.co.uk
web: bsbpartywallservices.co.uk

BSB PARTY WALL AND ARCHITECTURAL SERVICES