


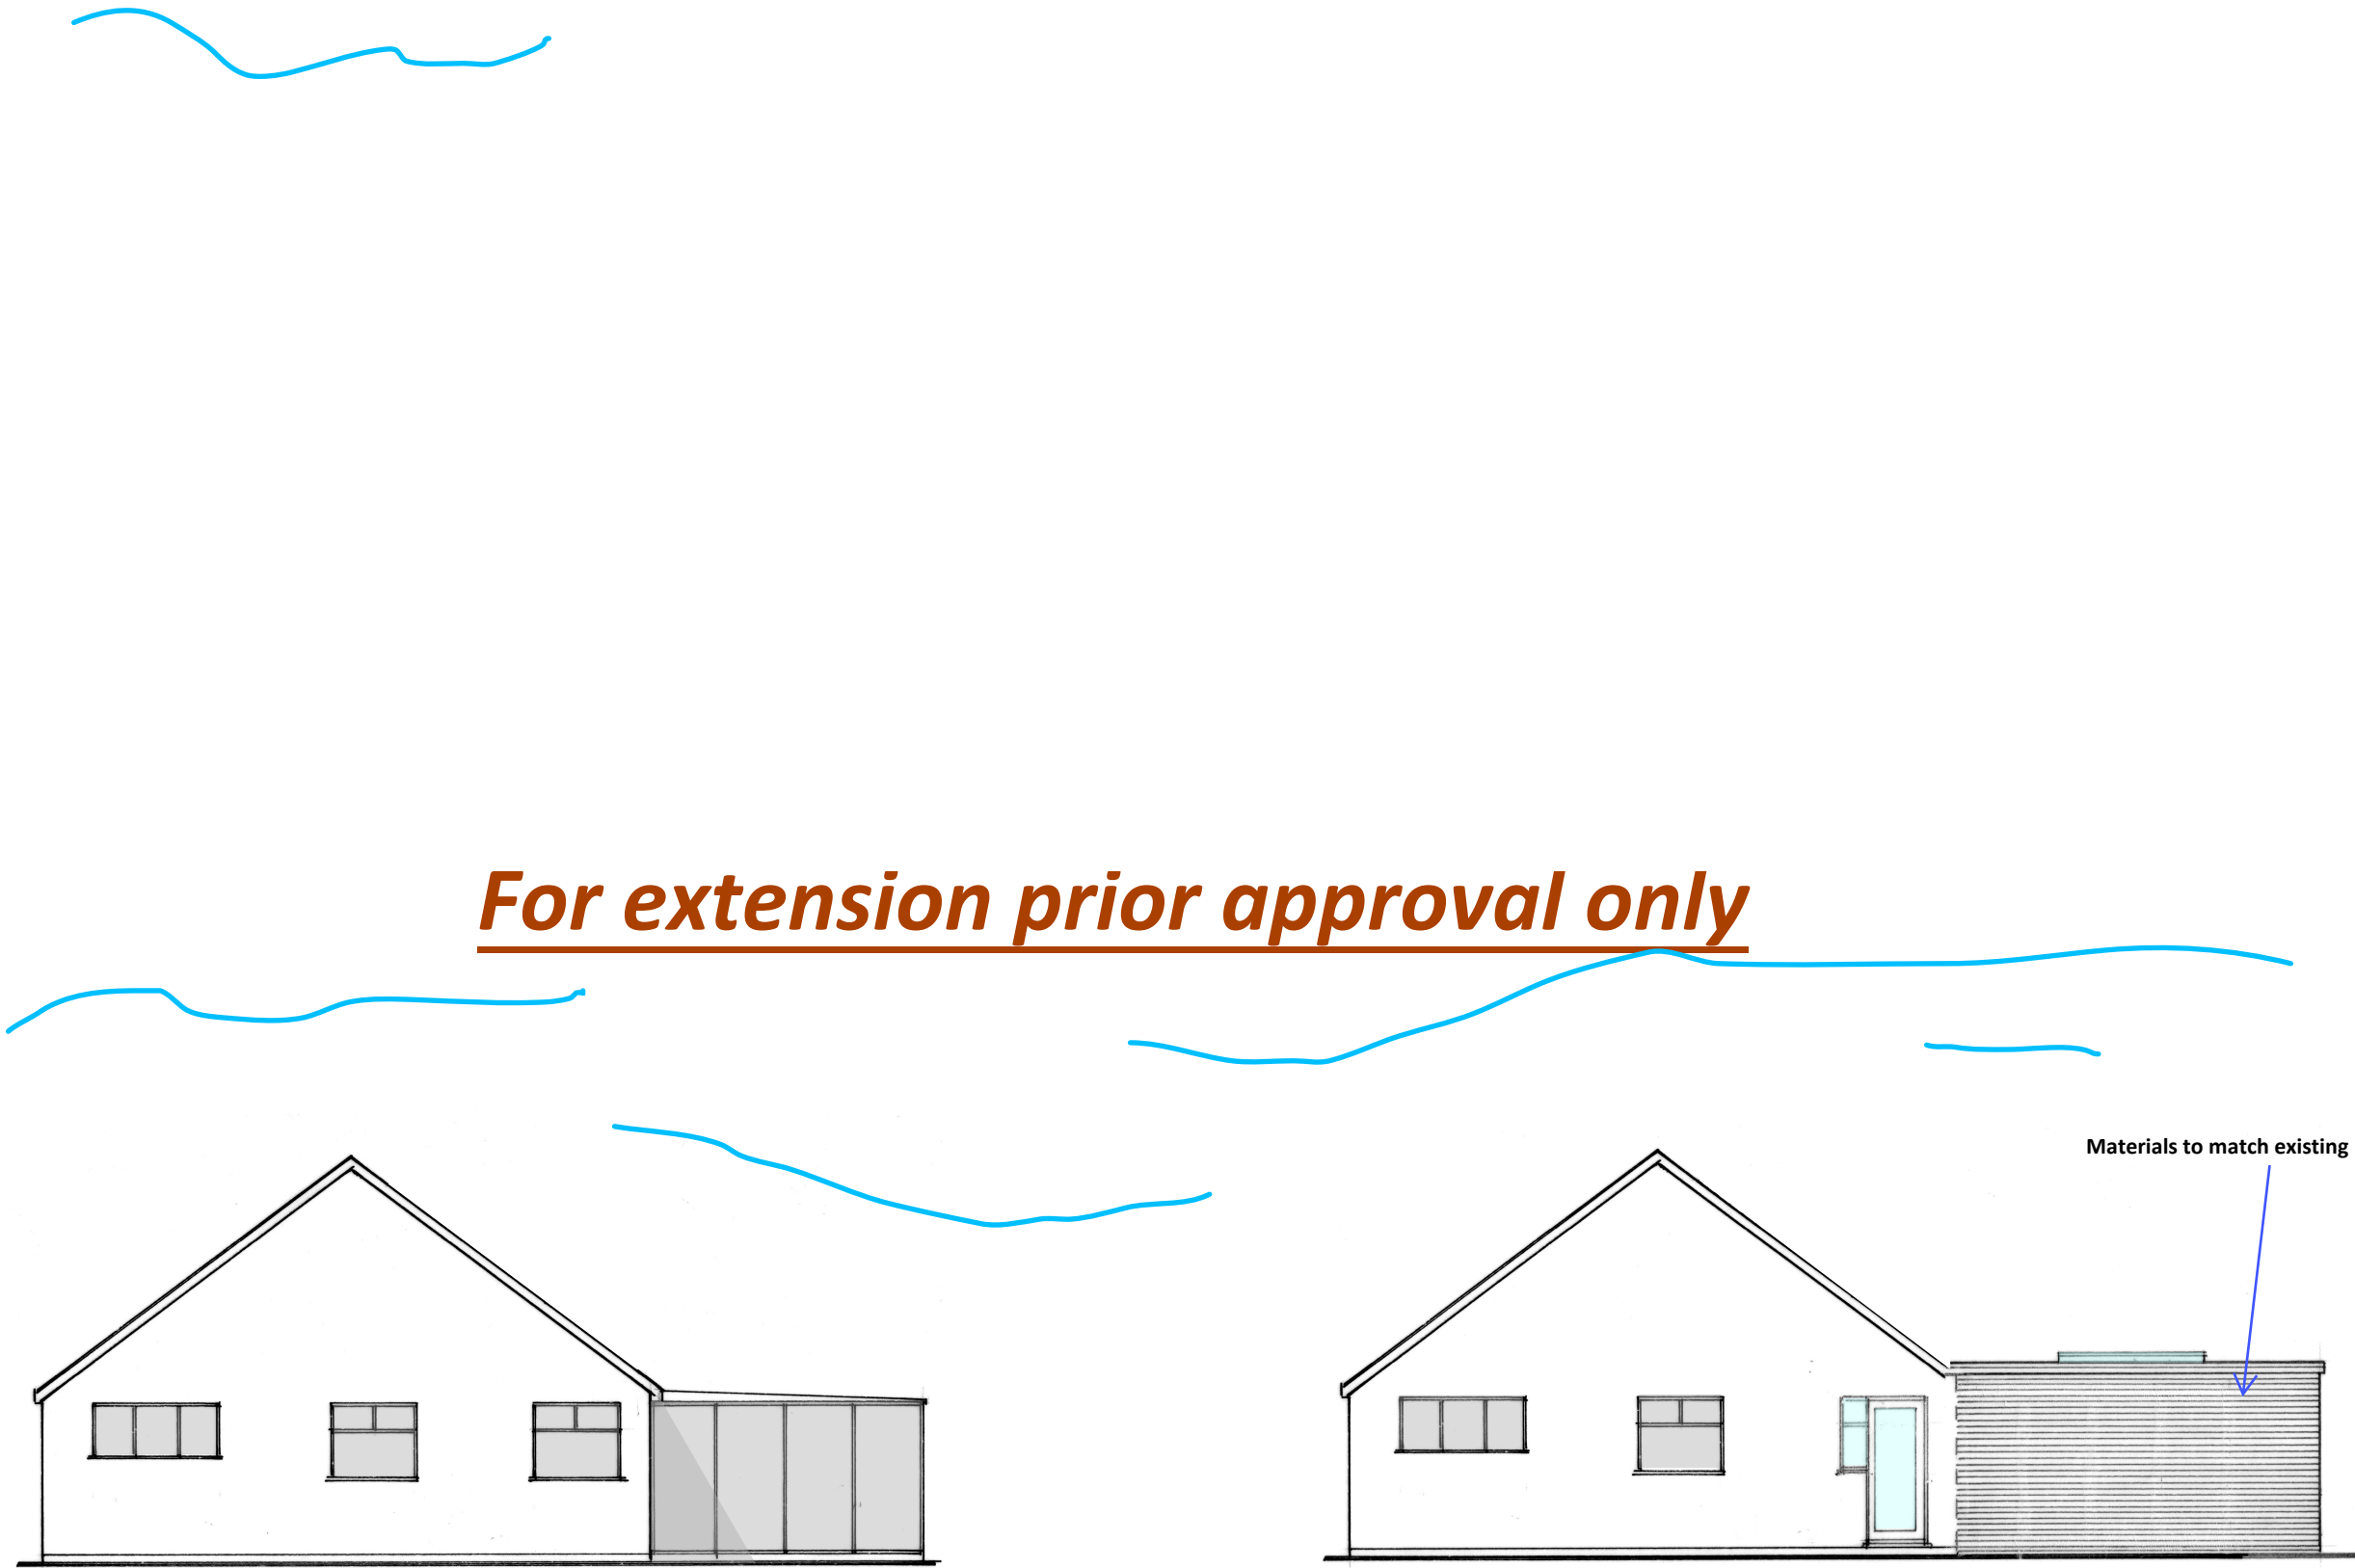

Existing Side Elevation (North) 1:100

Proposed Side Elevation (North) 1:100

BSB

S.Barrett Architectural, Structural & Party Wall Services

stevebsbltd@yahoo.com

07974 715009

cabe

chartered association of building engineers

71 Ullswater Road, Srompting

Rear extension

CLIENT: Sian Anderson

DATE: 09.07.2026

DRWG No: BSB/26254/4

cabe

chartered association of building engineers

A3