
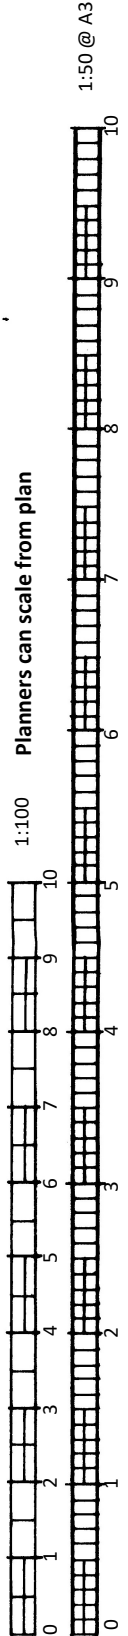


Radon levels are 3-5% therefore basic Radon protection required for the extension. See detail sheet

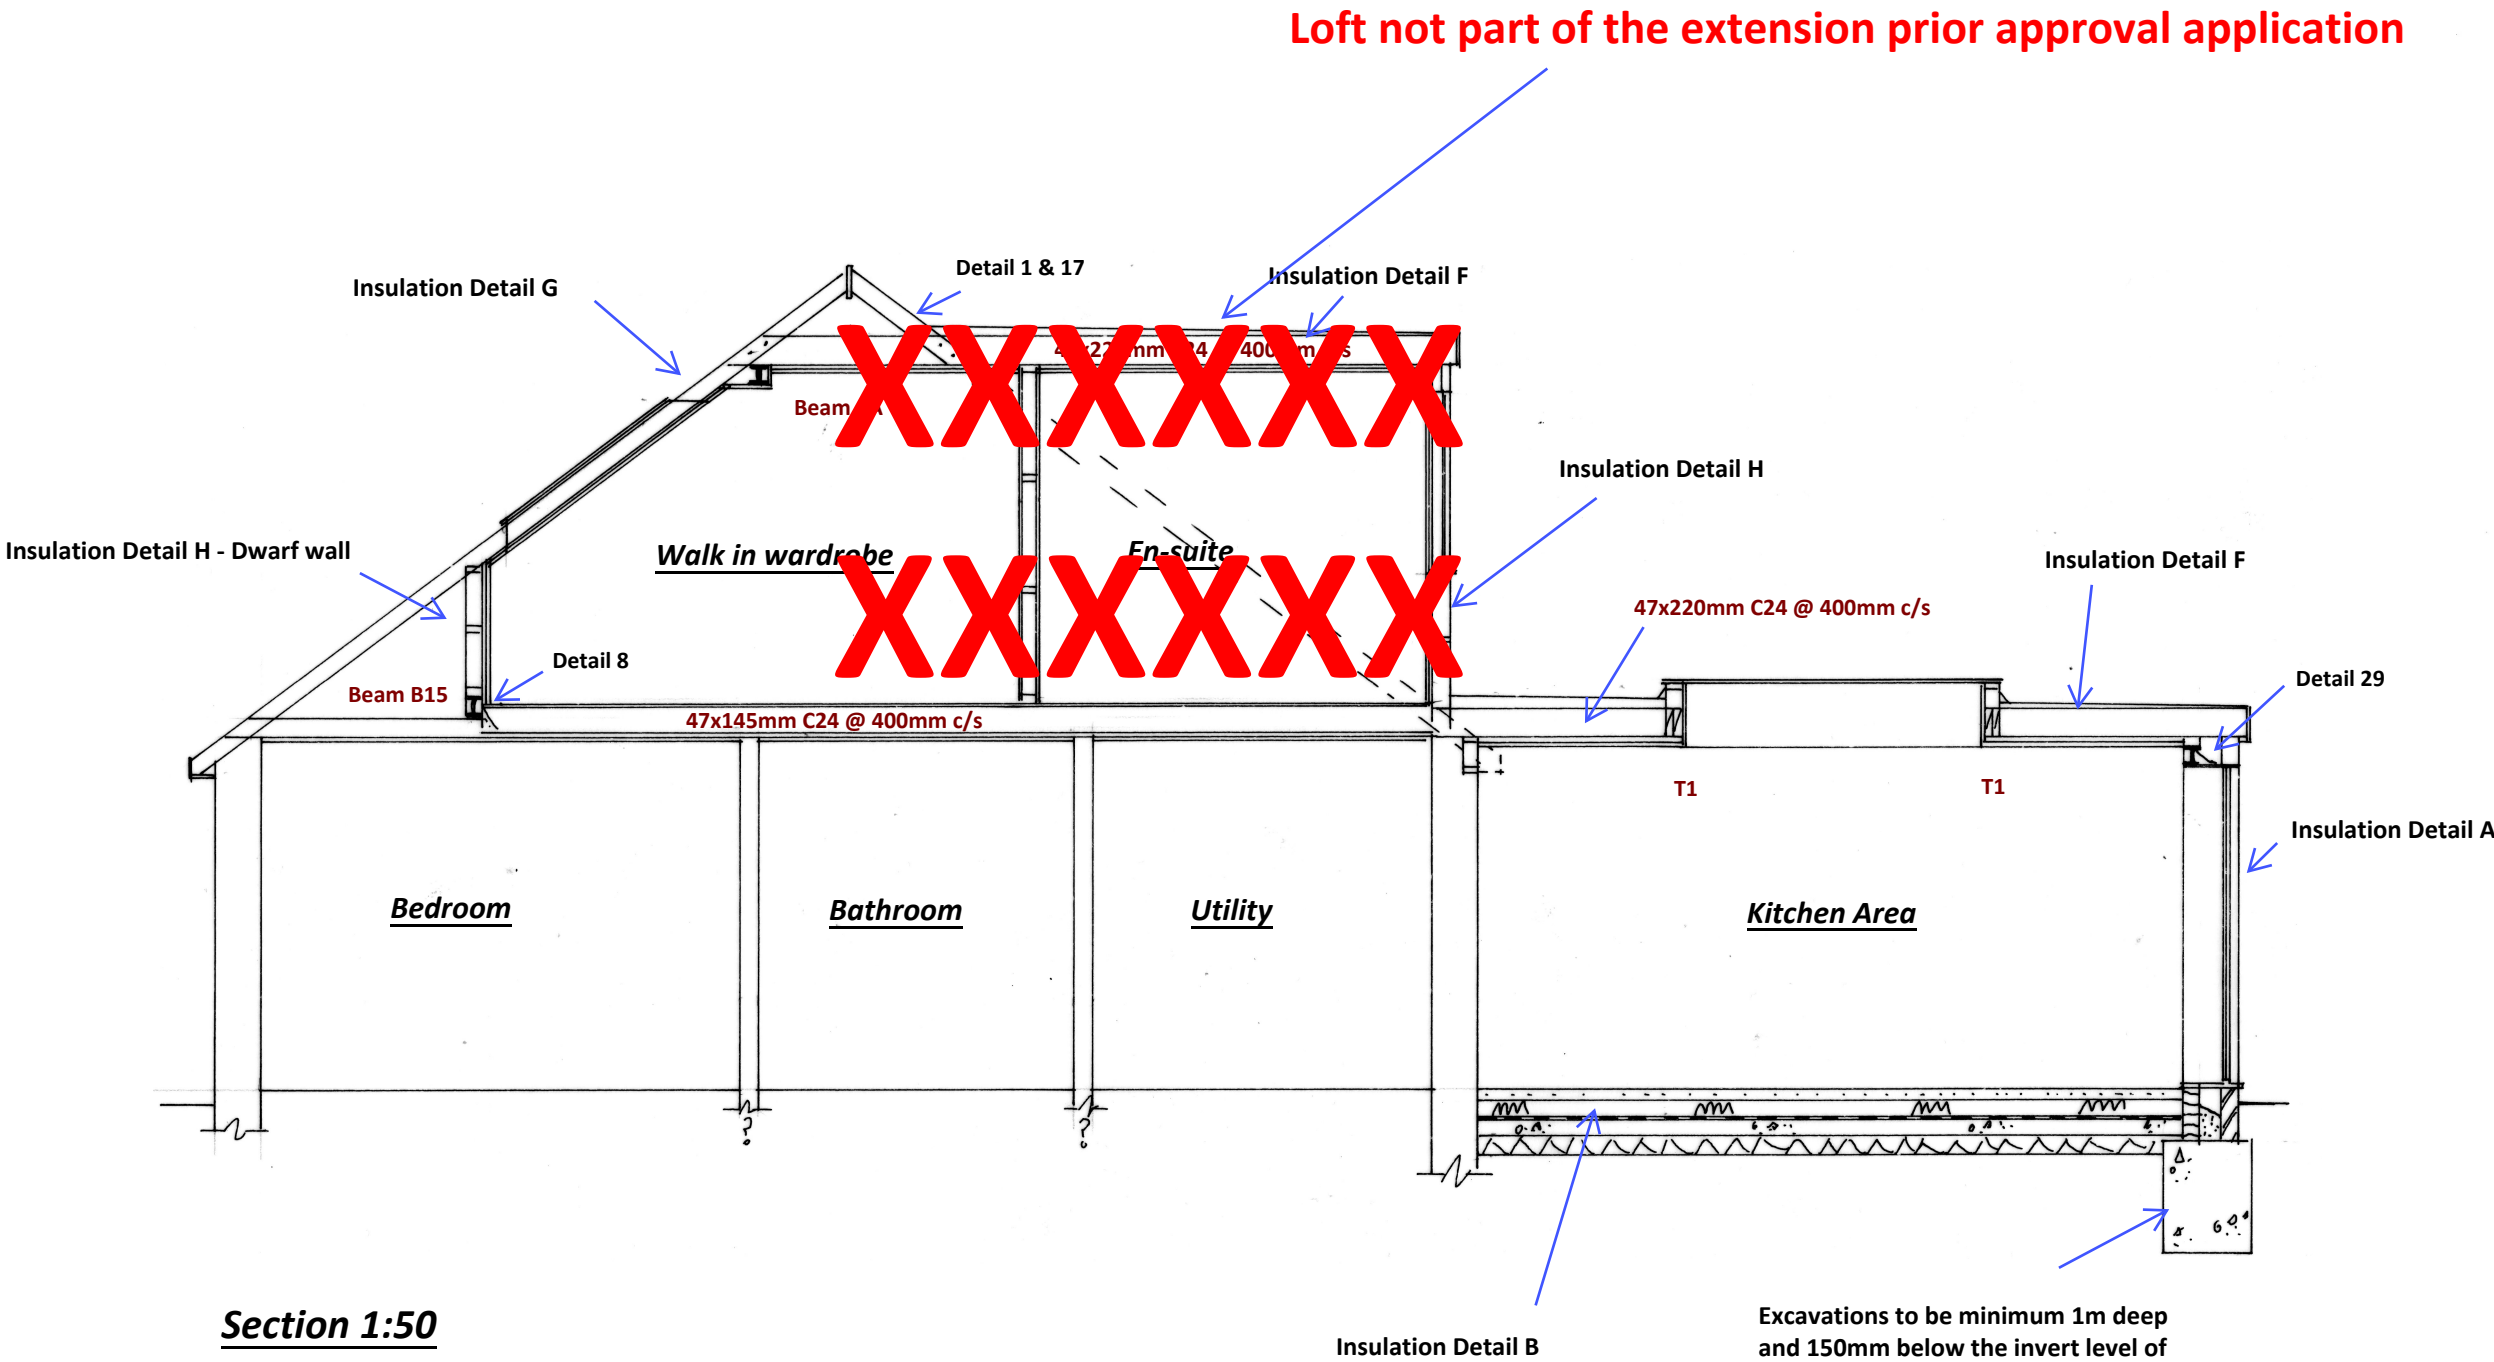

BSB S.Barrett Architectural, Structural & Party Wall Services stevebsbltd@yahoo.com 07974 715009		CBuildE chartered building engineer		CLIENT: Sian Anderson DATE: 09.07.2026 DRWG No: BSB/26254/6	A3
71 Ullswater Road, Sompting				Loft conversion & Rear extension	