



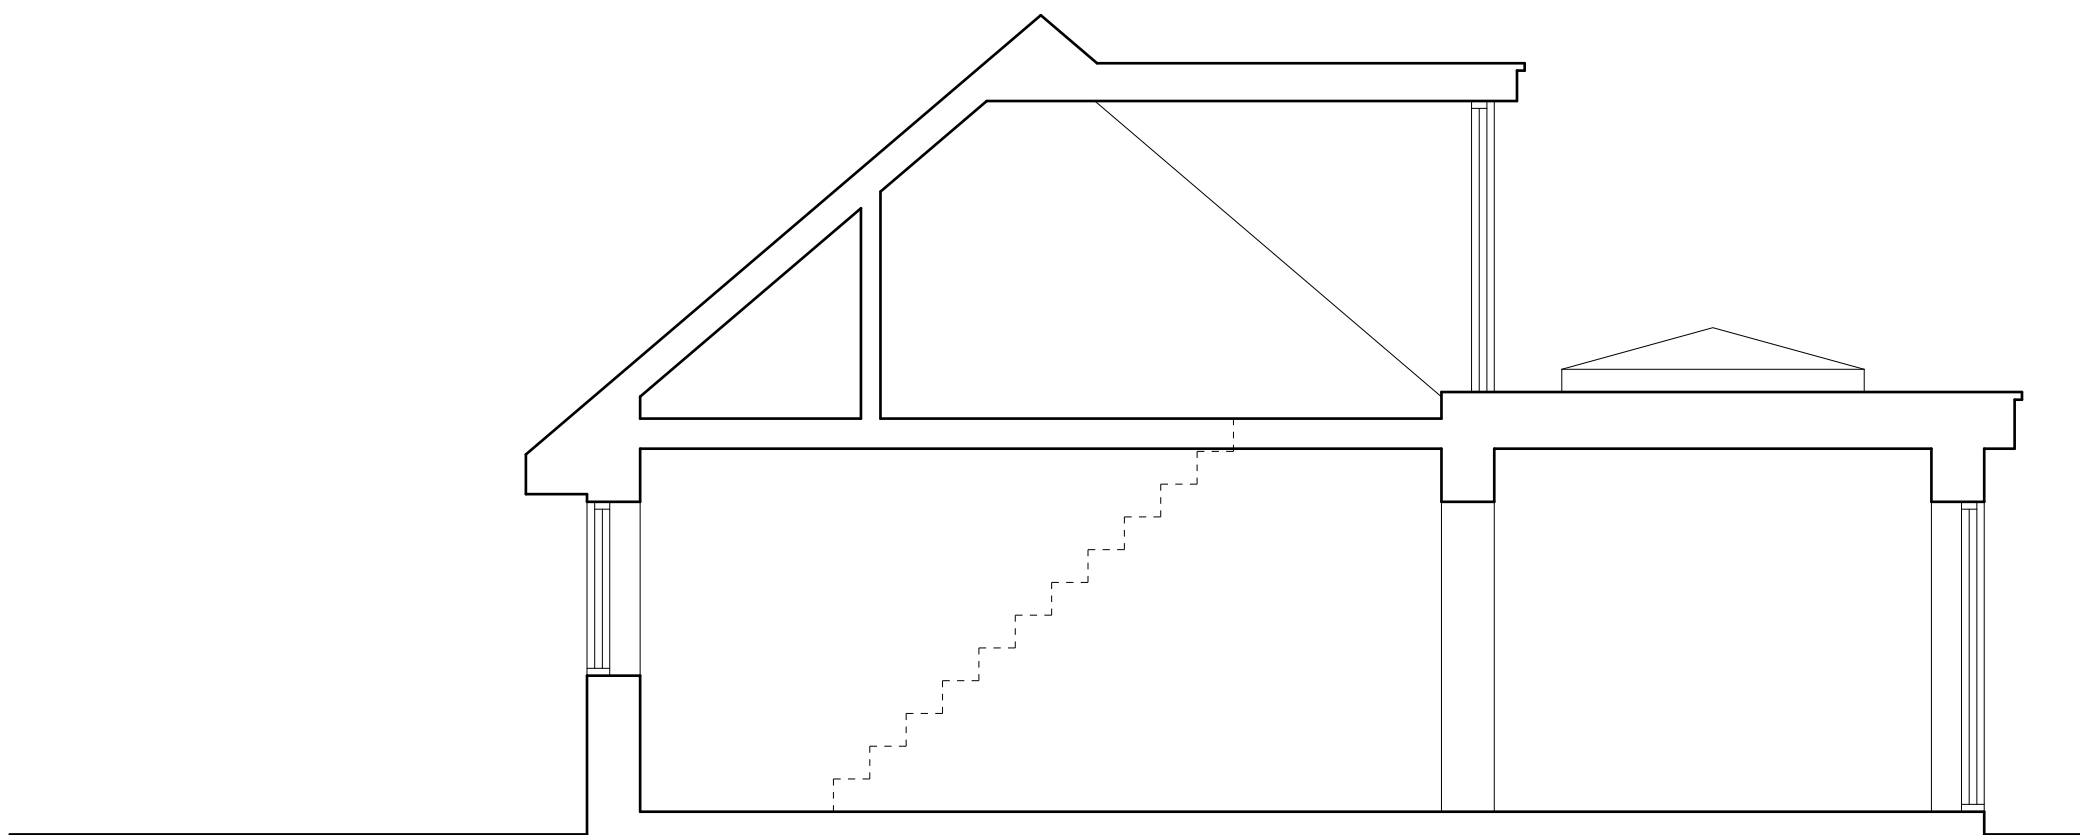

PLANS APPROVED UNDER APPLICATION - AWD/1433/24

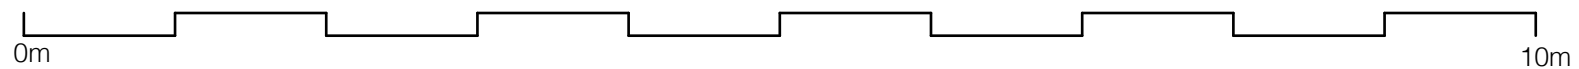

Holmbush Close Shoreham-by-Sea BN43 6TT

TYPICAL SECTION APPROVED

NOV '25 - Scale 1:50 @ A3 - DRAWING NO. HC 102

WHARMBY KOZDON ARCHITECTS - 07768 948951 - TOM@WKA.ORG.UK